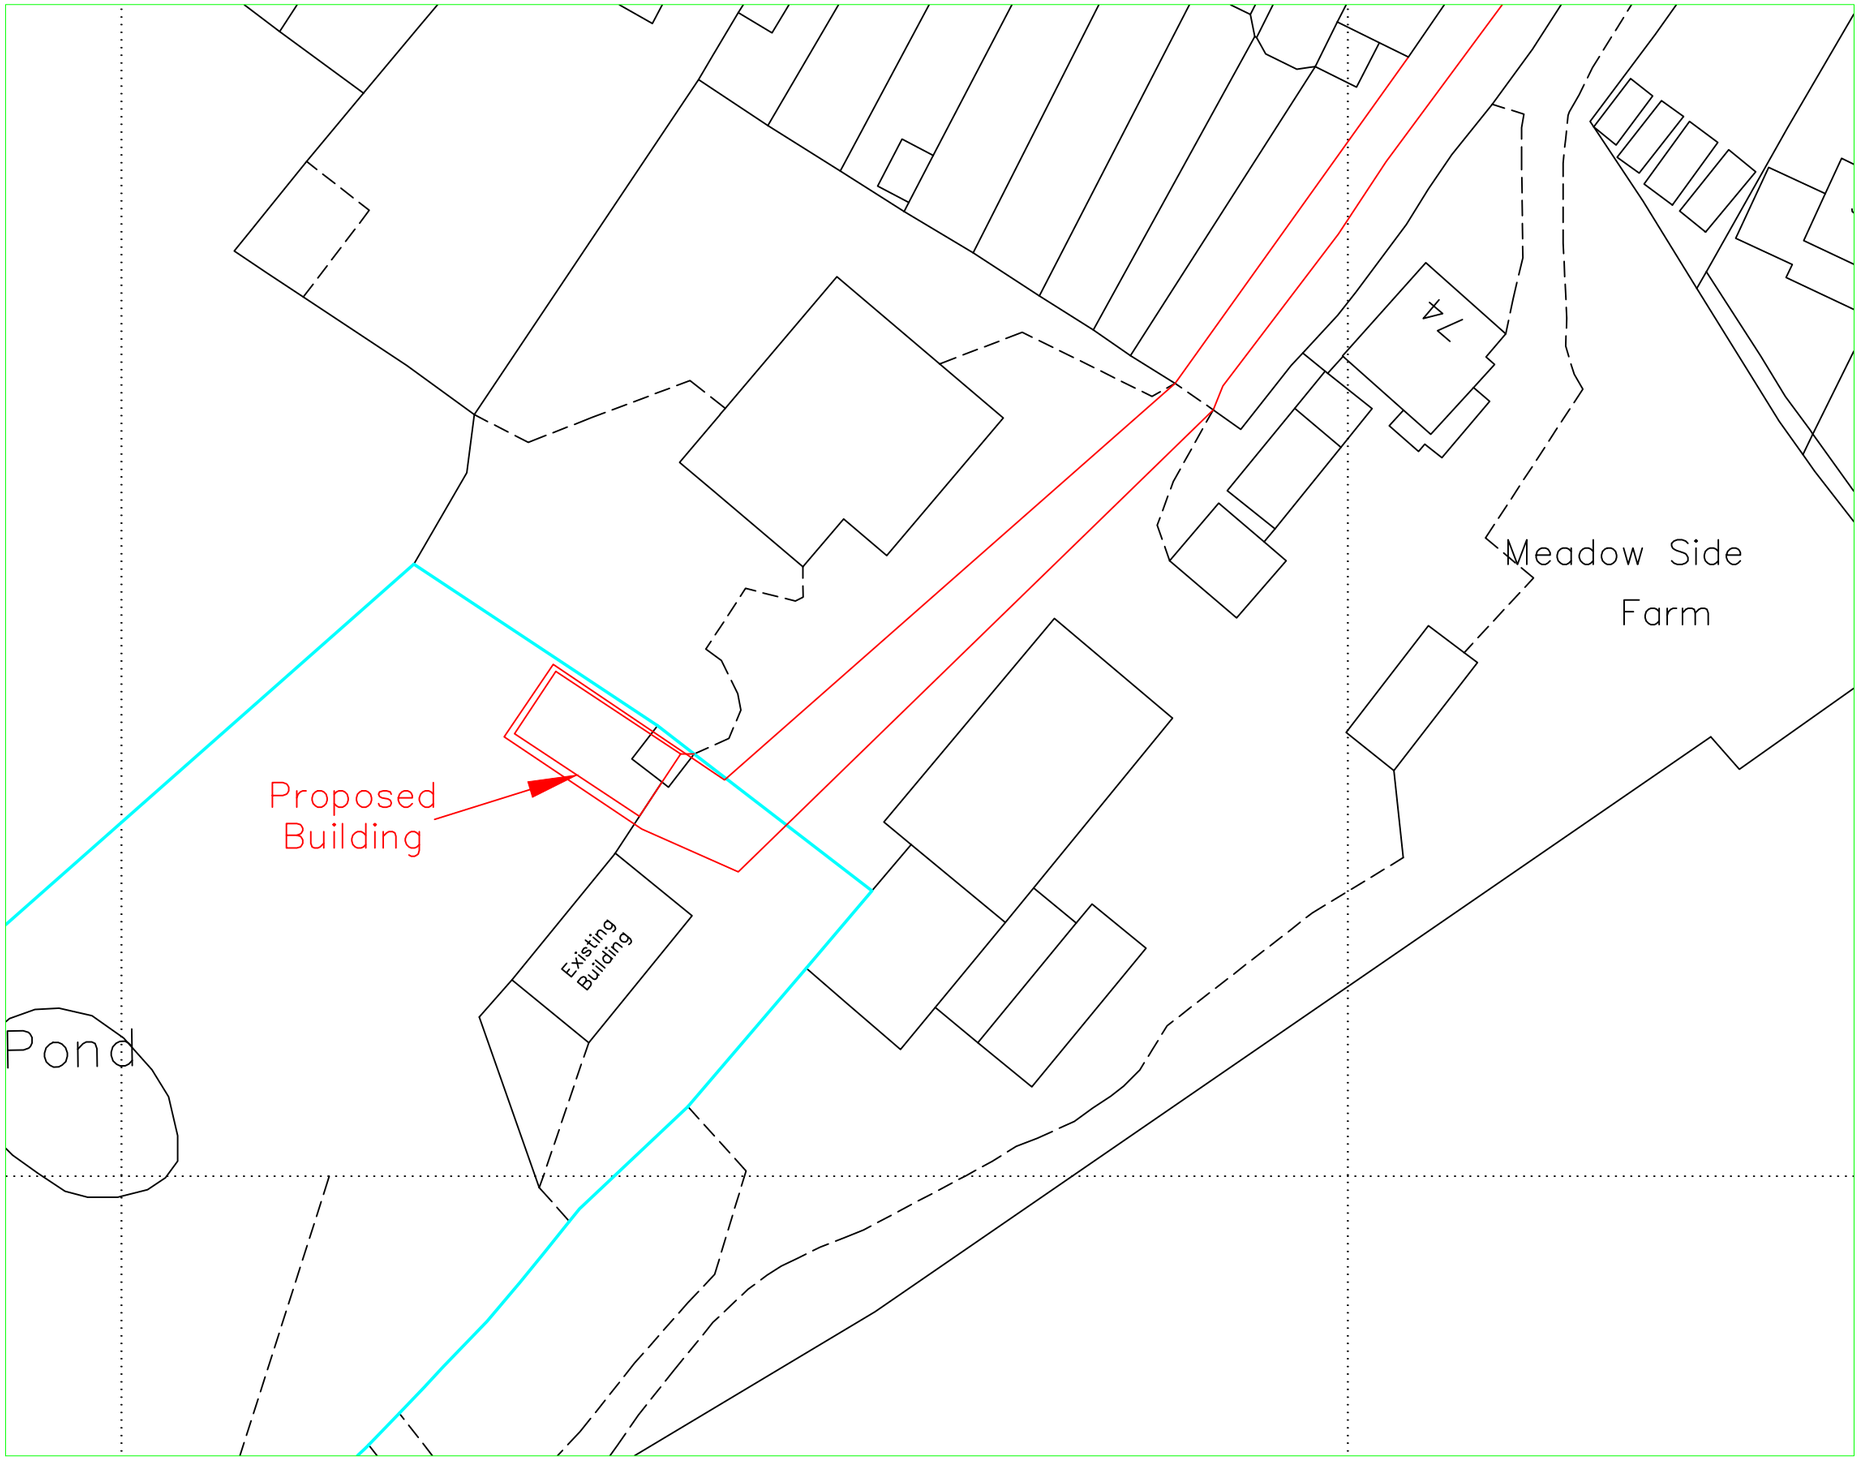


Reproduced from Ordnance Survey digital map data, 1:2500 scale, by permission of Ordnance Survey on behalf of The Controller of His Majesty's Stationery Office.
© Crown copyright.
All rights reserved.

© Copyright

J C Harrison Planning & Admin Services
jo@jcharrison.co.uk
07792 144155

Client:
Shires Weedfree Limited
Blythe House, Riverside Road,
Upper Tean, ST10 4JW

Project:
Proposed Storage Building
on land southwest of
Uttoxeter Road, Draycott

Title:
Block Plan

Drawn: J Harrison	Date: 25.04.23
Scales: 1:500 @ A3	
Drg. No.: 1088-002	Rev.: