Notes:
This drawing is copyright.
Figured dimensions only to be used.

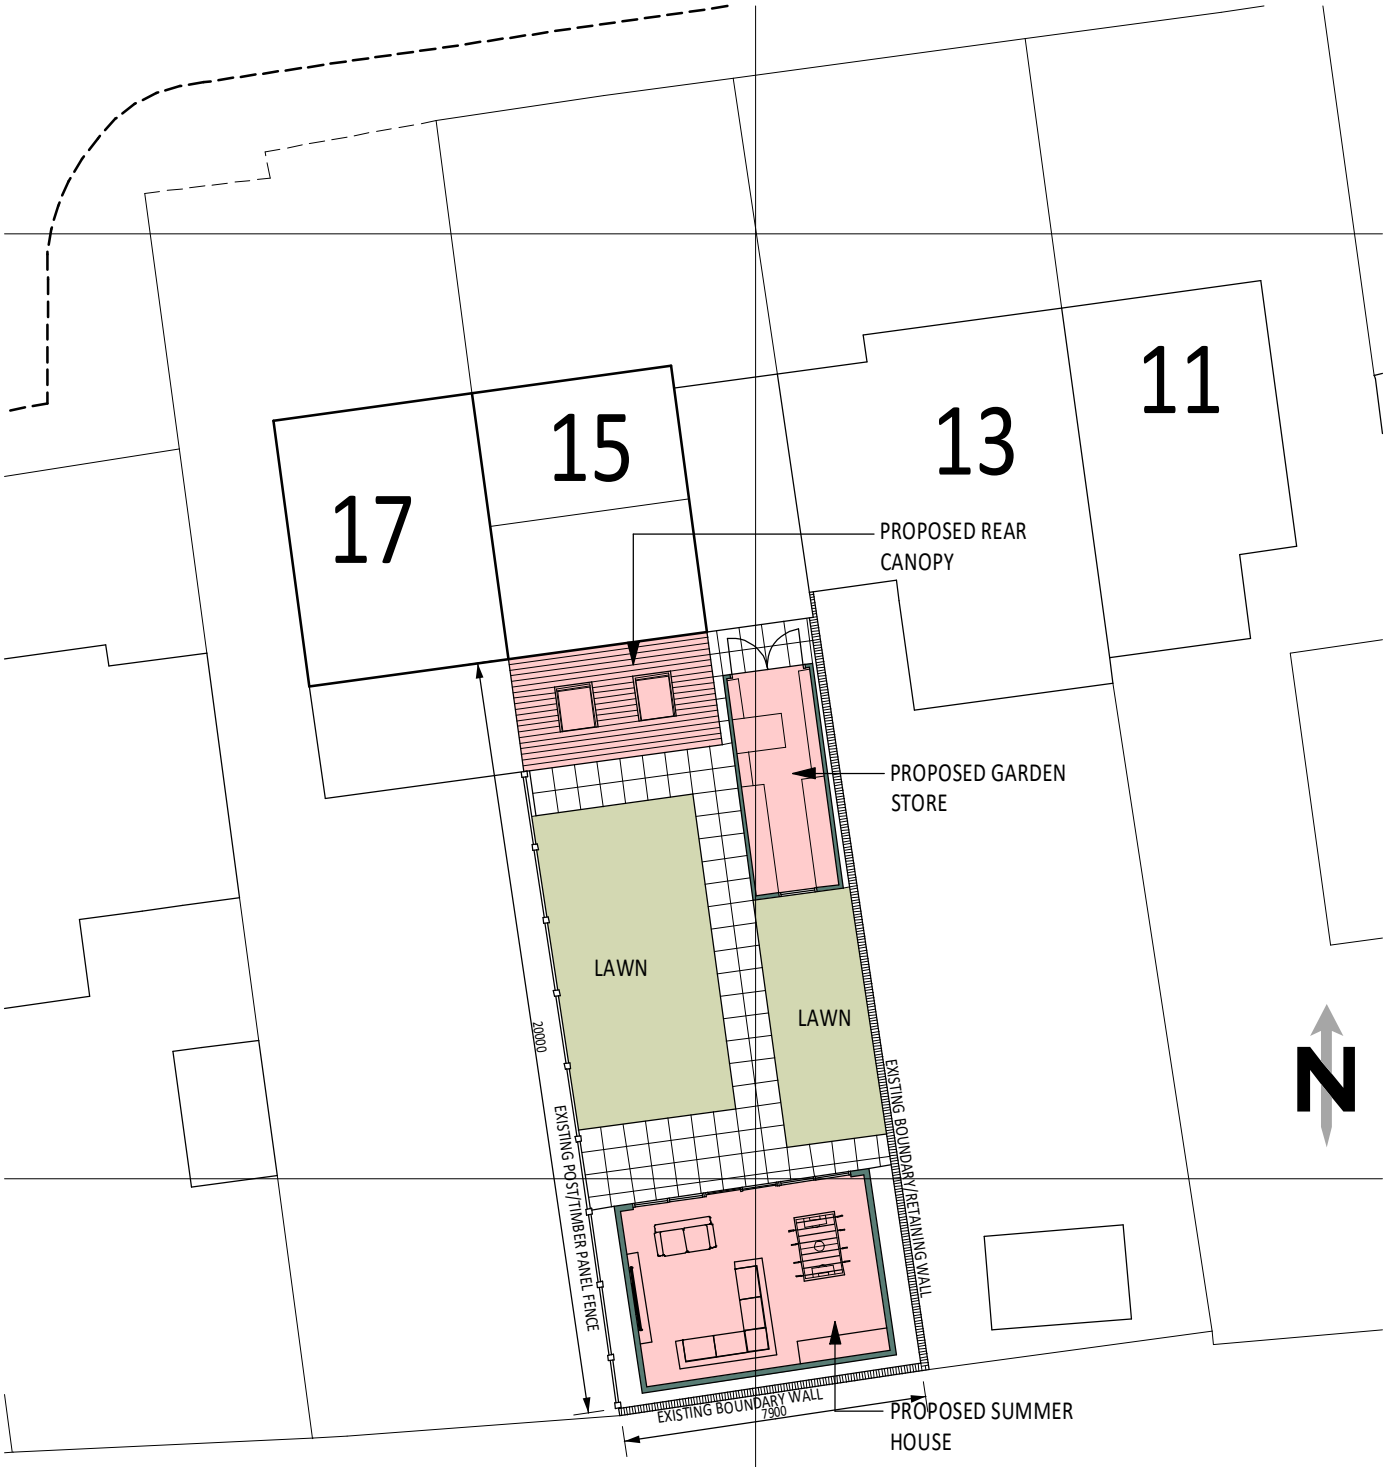

Ordnance Survey (c) Crown Copyright 2023. All rights reserved. Licence number 100022432

Client
MR. P. LEATHERBARROW.

Contract
PROPOSED GARDEN BUILDINGS.
15 CEDAR CLOSE, CHEADLE, STAFFS. ST10 1SE.

Drawing Title
BLOCK PLAN.

Date	Scale	Drg. no.	Contract Number
10th FEBRUARY 2023	1:200 @ A4	PLL-01-002	PLL-01