




EXISTING REAR ELEVATION.

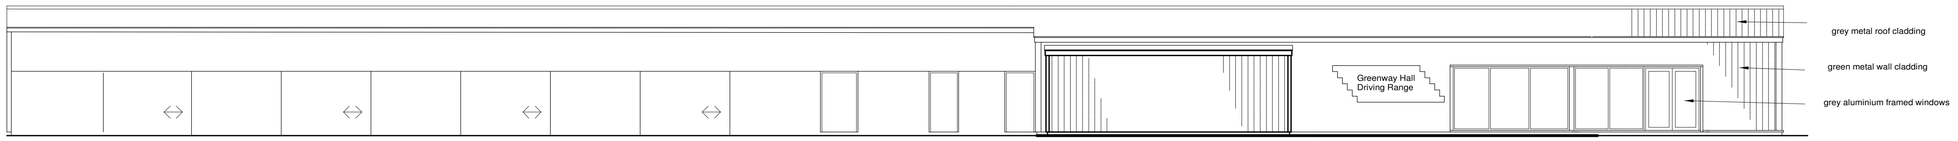


EXISTING FRONT ELEVATION.

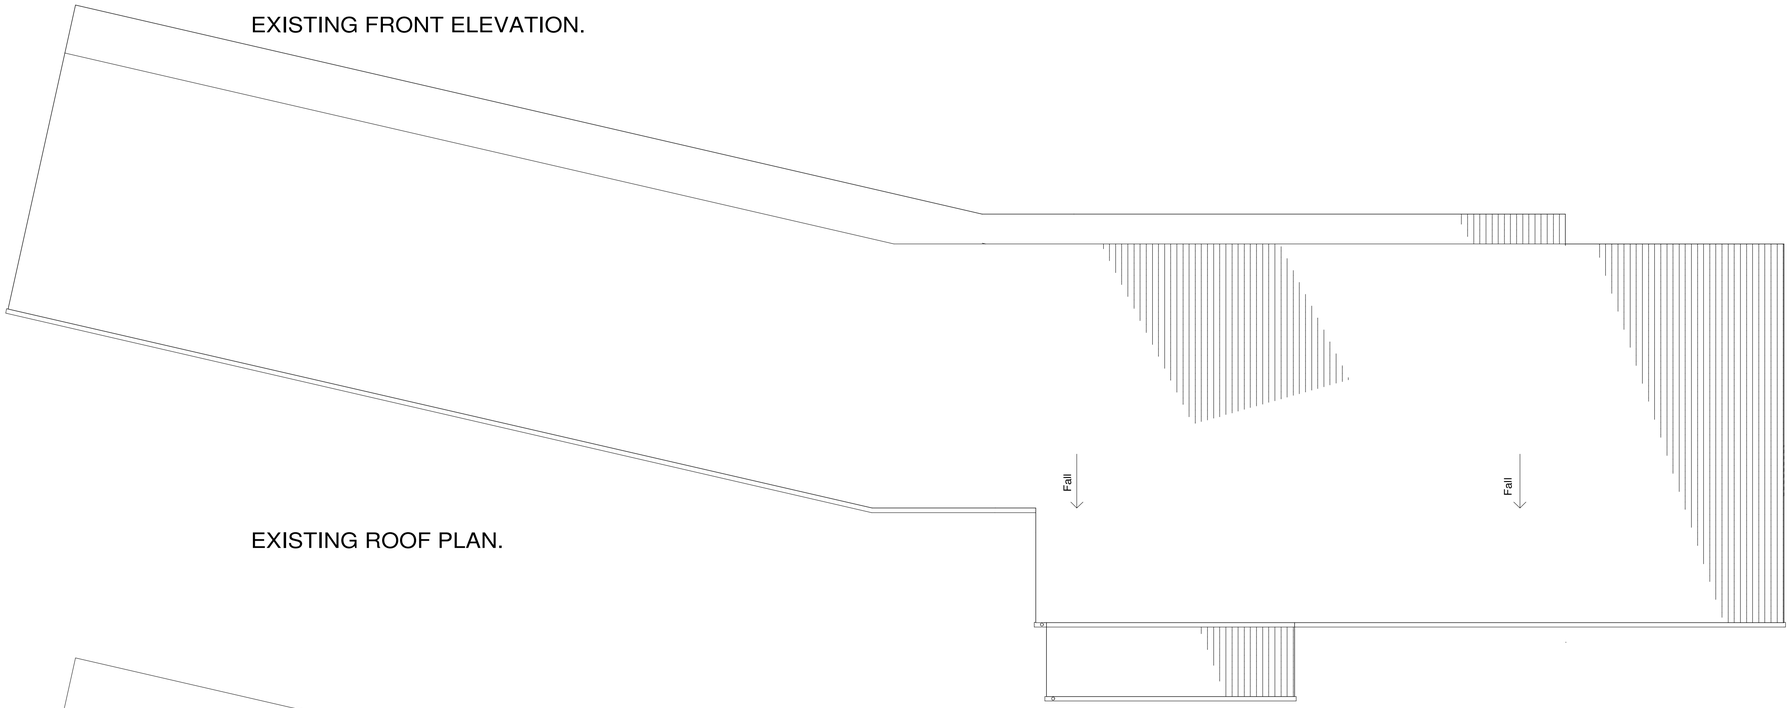


EXISTING ROOF PLAN.

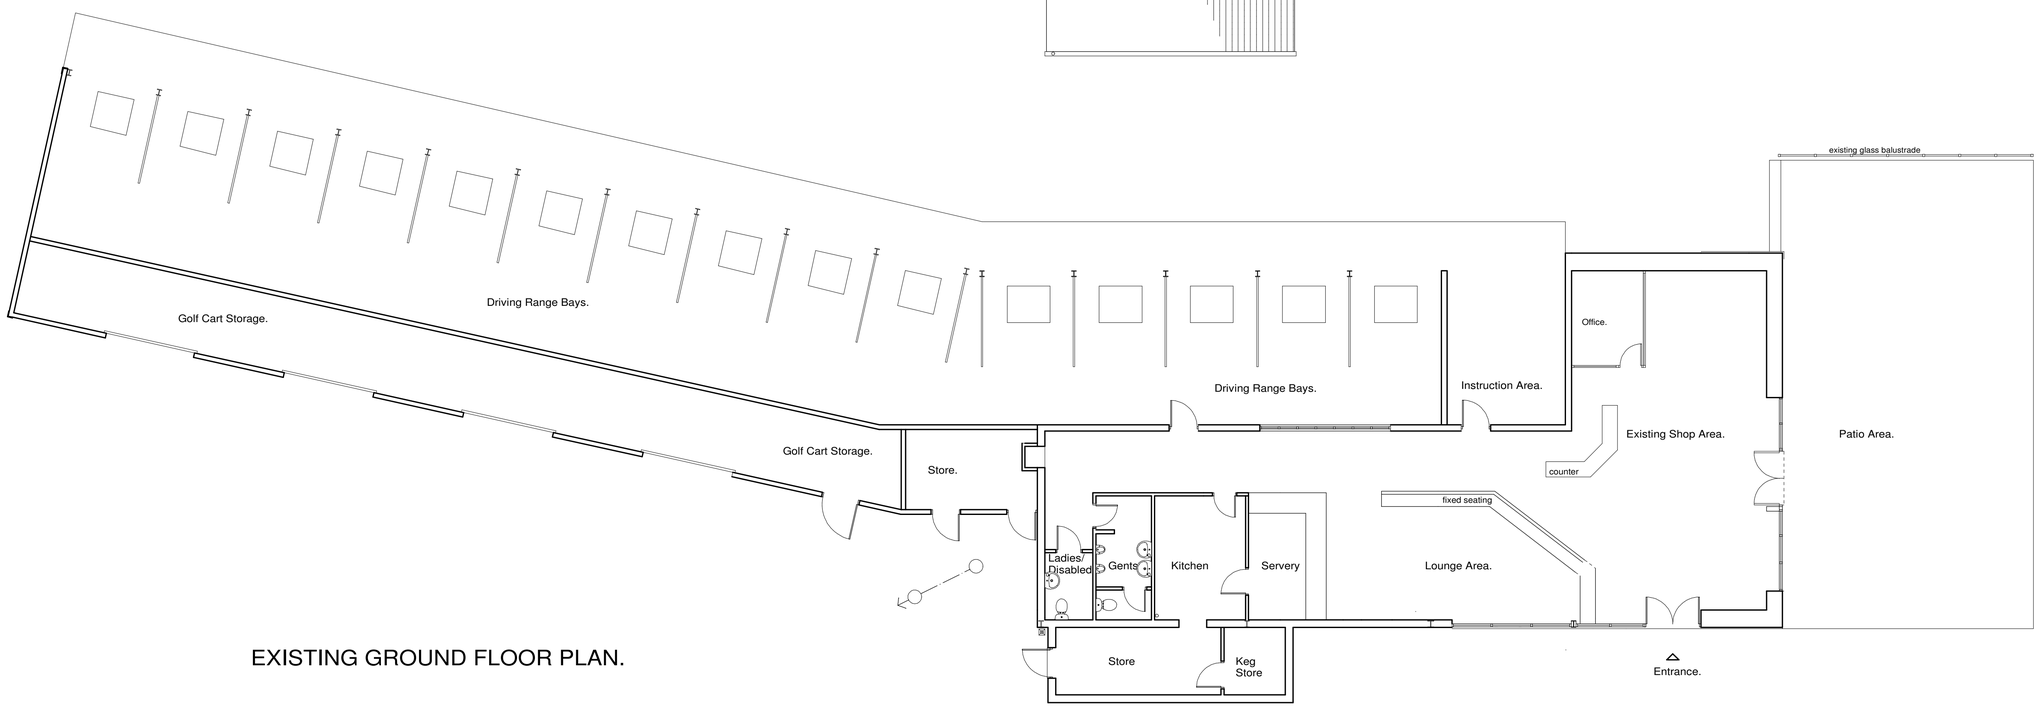

EXISTING GROUND FLOOR PLAN.

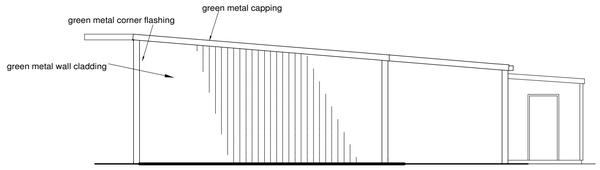


EXISTING SIDE ELEVATION.

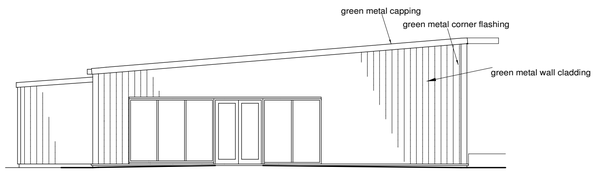

EXISTING SIDE ELEVATION.

GENERAL NOTES:

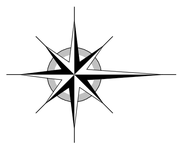



Scale 1:100 @ A1.

REVISIONS:

All dimensions to be checked on site.
This drawing and design and all infomation contained therein is the sole copyright of Stone Architectural Services Ltd. Reproduction is strictly forbidden without written consent.

Stone Architectural Services Ltd.

Project
GREENWAY HALL GOLF CLUB.
STOCKTON BROOK,
STOKE ON TRENT,

Drawing Title
PROPOSED MARQUEE.
PLANS & ELEVATIONS AS EXISTING.

Scale.	Date	Dvg. No.
1:100.	June. 2023.	09/99/563.

72 Bank Side, Stone,
Staffordshire,
ST15 0HP.