




PROPOSED REAR ELEVATION.

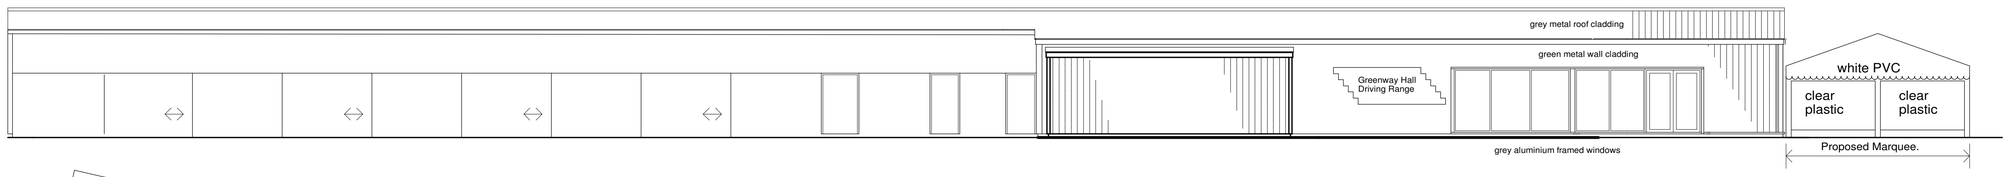


PROPOSED FRONT ELEVATION.

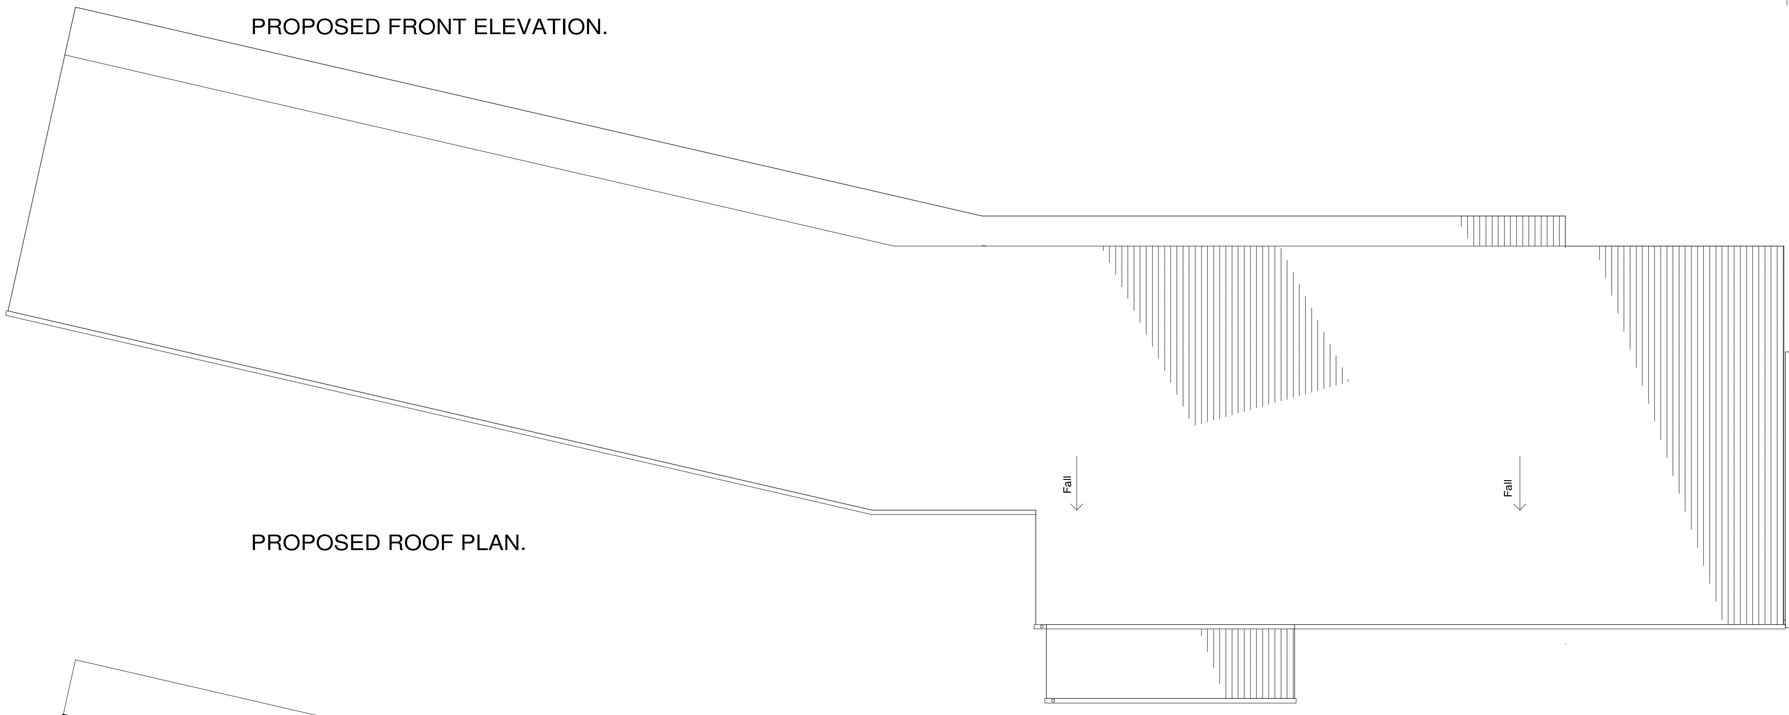

PROPOSED ROOF PLAN.

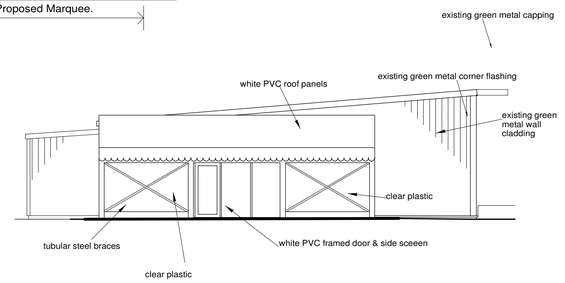

PROPOSED SIDE ELEVATION.

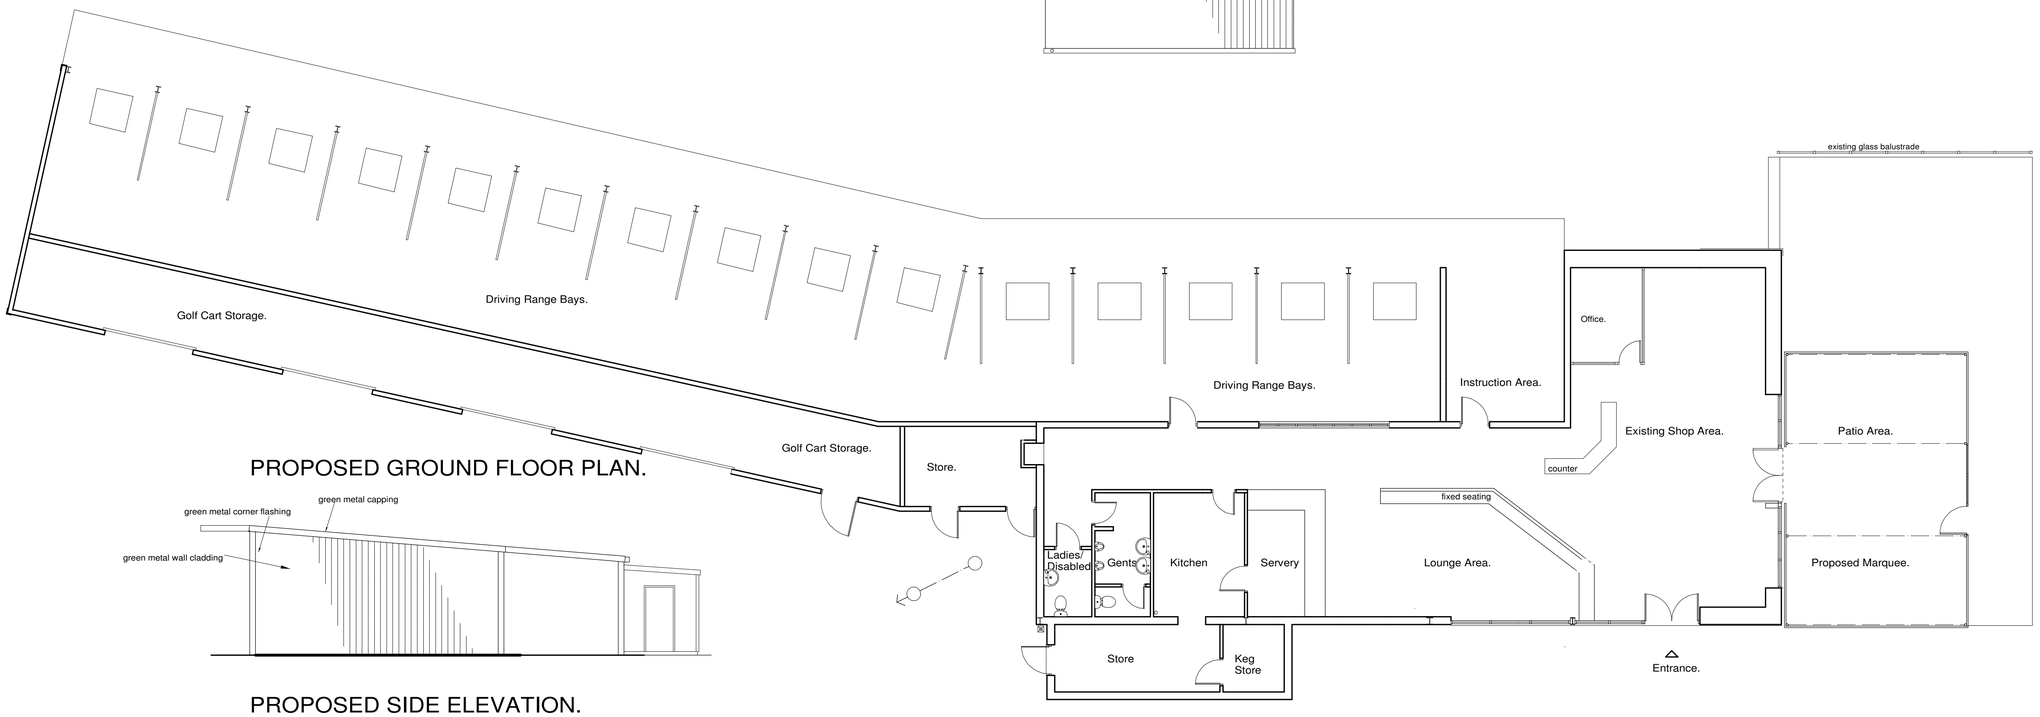

PROPOSED GROUND FLOOR PLAN.

PROPOSED SIDE ELEVATION.

GENERAL NOTES:

0 1 2 3 4 5m

Scale 1:100 @ A1.

REVISIONS:
All dimensions to be checked on site.
This drawing and design and all information contained therein is the sole copyright of Stone Architectural Services Ltd. Reproduction is strictly forbidden without written consent.

Stone Architectural Services Ltd.

Project:
GREENWAY HALL GOLF CLUB.
STOCKTON BROOK,
STOKE ON TRENT,

Drawing Title:
PROPOSED MARQUEE.
PLANS & ELEVATIONS AS PROPOSED.

Scale.	Date	Drg. No.
1:100.	June. 2023.	09/99/564.

72 Bank Side, Stone,
Staffordshire,
ST15 0HP.