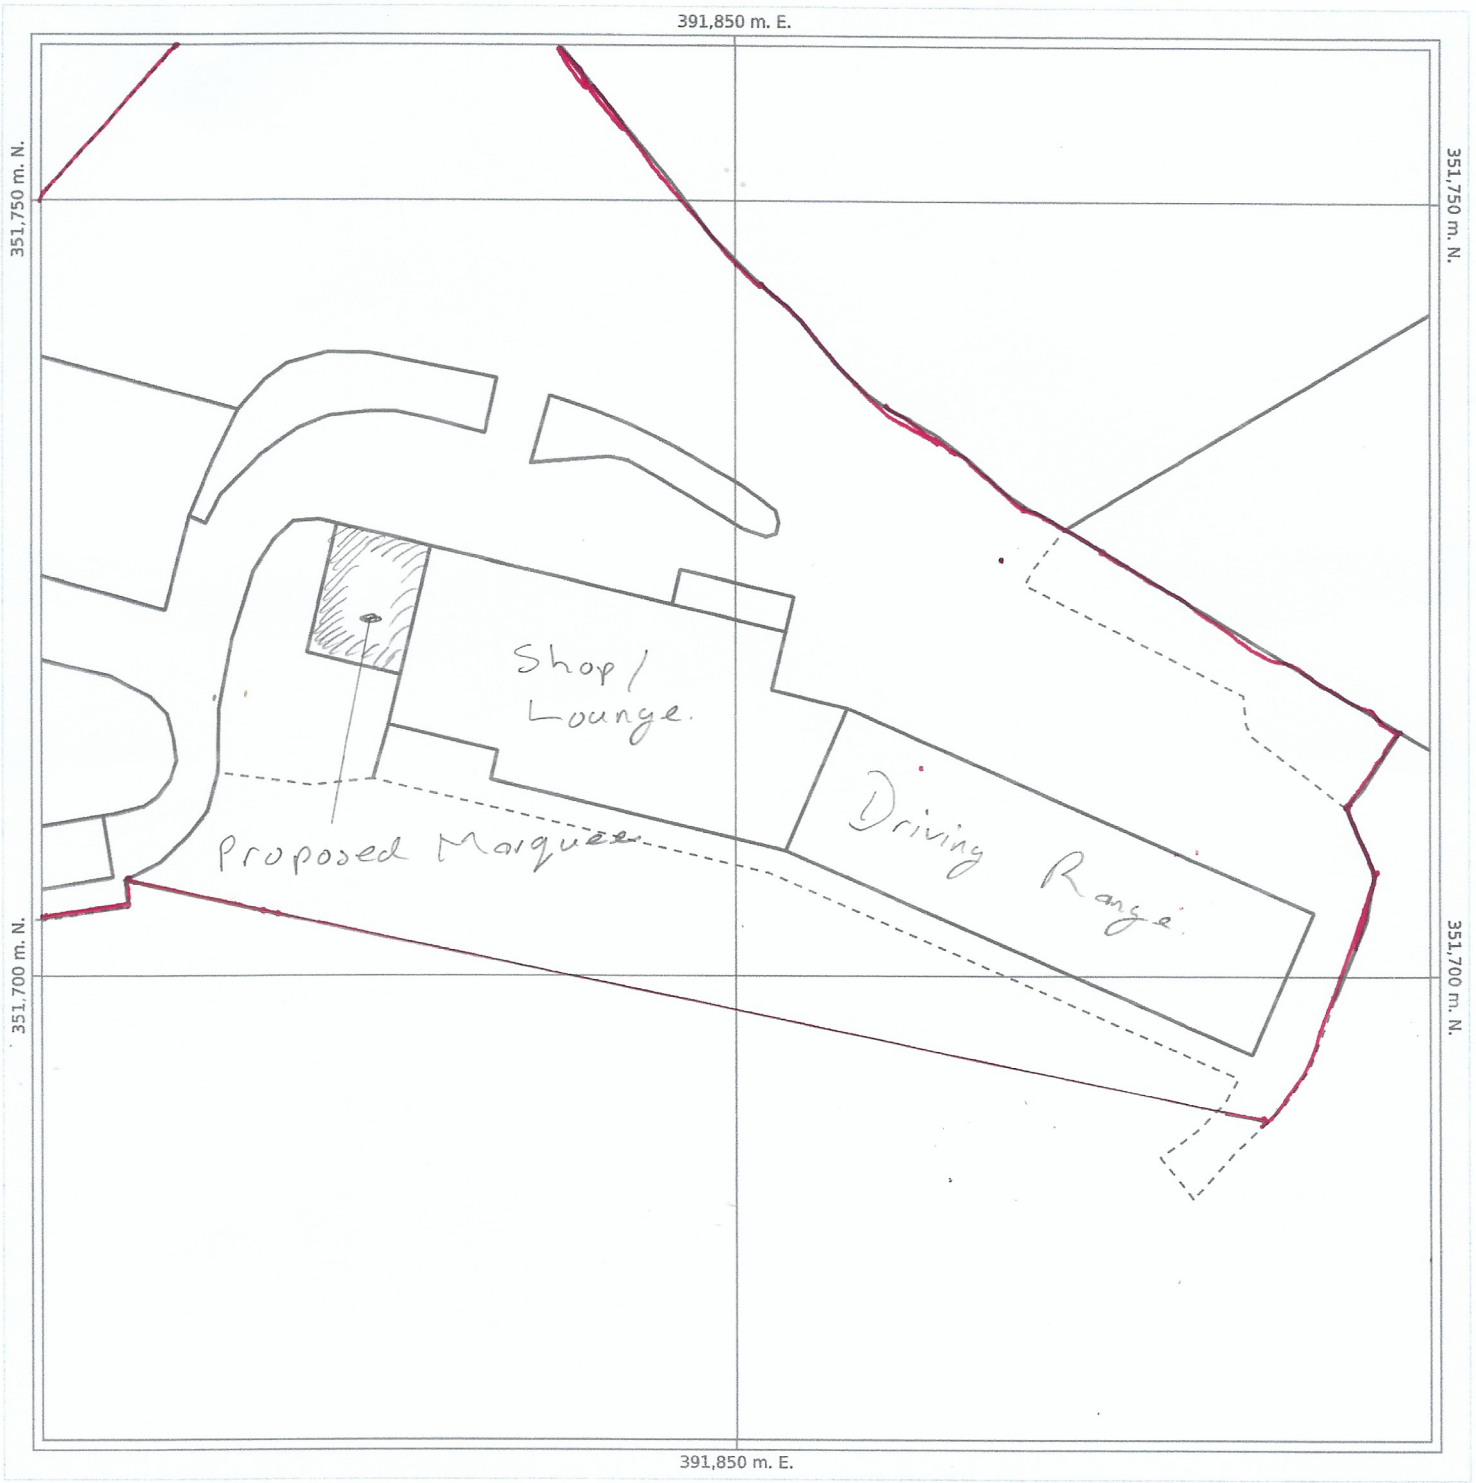

Date of Production: June 27th, 2023

© Crown copyright and database rights 2023 Ordnance Survey OS100035409.

The representation of a road, track or path is no evidence of a right of way.
The representation of features and lines is no evidence of a property boundary.

Order Licence Reference: SP13296

N

0 m 5 10 15 20 25 30 m

Ground Scale: 1:500
Bottom Left: 391805 351670 Top Right: 391895 351760
Center: 391850 351715
Area: 90m x 90m

391850 351715

Stanfords EST. 1853

Ordnance Survey Licensed Data