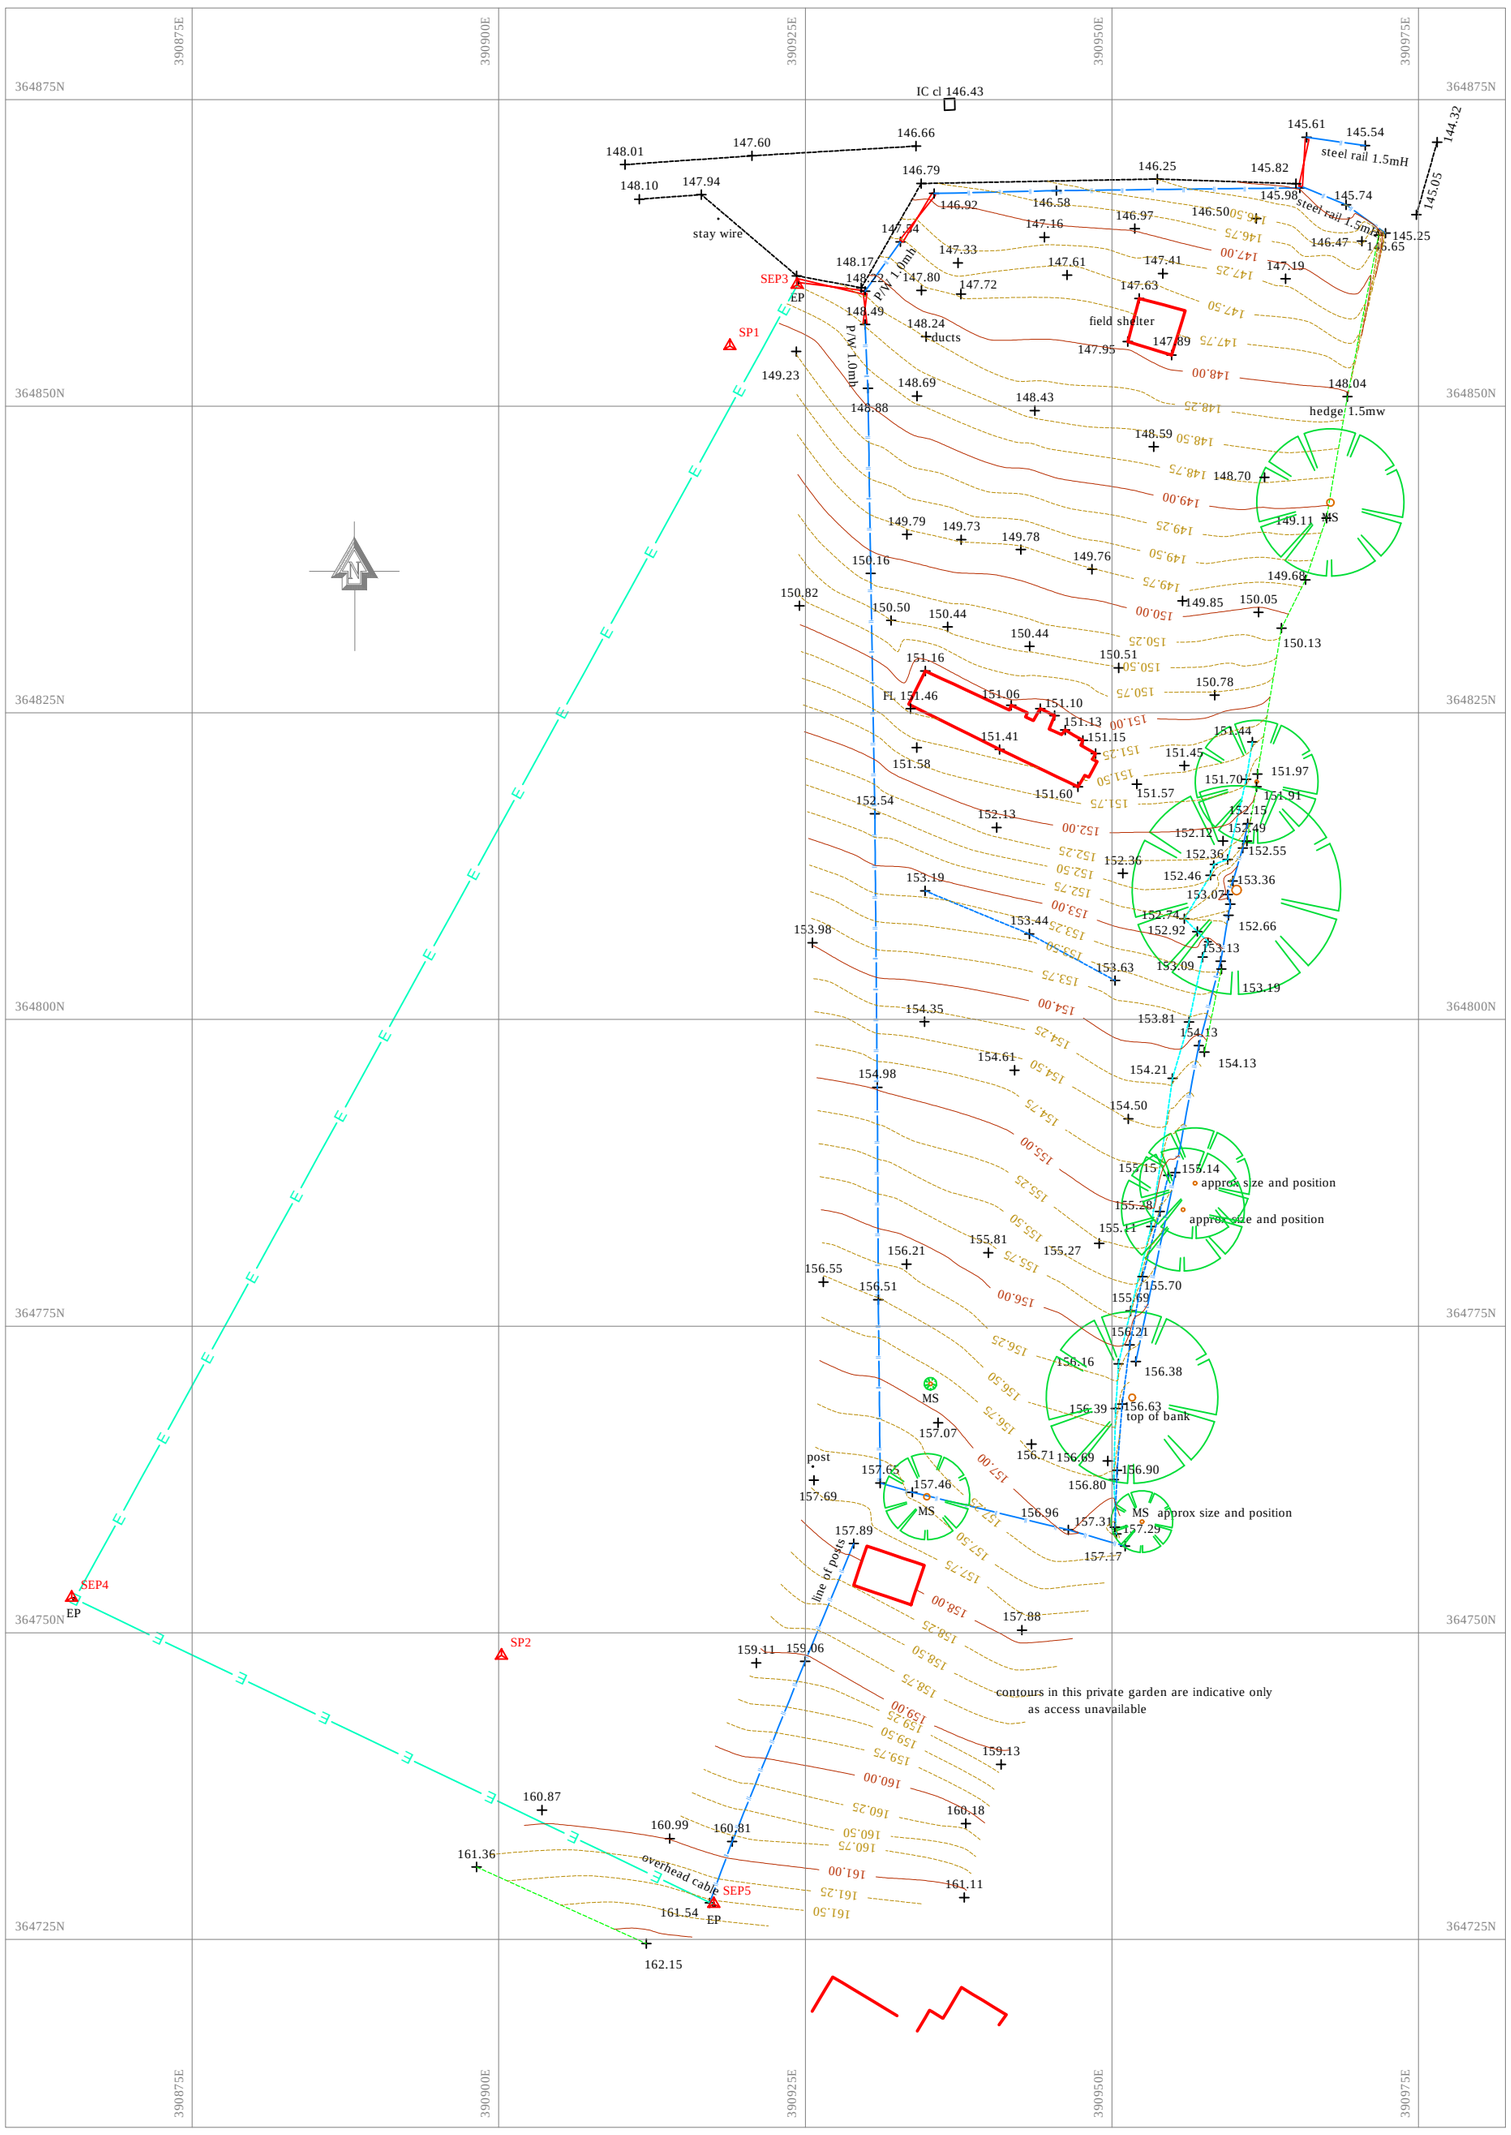


Legend

BT	British Telecom Cover	OHCL	Overhead Cable Level
CL	Ceiling Level	O.S.B.M	OS Bench Mark
DK	Dropped Kerb	PLP	Ped Lamp Post
EP	Electric Pole	RS	Road Sign
FL	Floor Level	TCSL	Tree Clear Stem Level
G	Gully	TP	Telegraph Pole
GSV	Gas Stop Valve	TTL	Top Tree Level
HTL	Hedge Top Level	TWL	Top Wall Level
IC	Inspection Cover	UTL	Unable To Lift
IL	Invert Level	UTM	Unable To Measure
LP	Lamp Post	WSV	Water Stop Valve

Fence types

A/B	Armco Barrier	P/R	Post & Rail
C/L	Chain Link	P/W	Post & Wire
E/F	Estate Fencing	S/S	Steel Security
I/R	Iron Railing	V/C	Vertical Closeboard
P/F	Timber panel		

Borehole — Survey station S12

W Water — Wall

G Gas — Building

T Telecom — Bottom of bank

E Electric — Top of bank

U Unknown — Contour major

Fence — Contour minor

Hedge — Surface edge

Foliage — Tree canopy

Gate

Notes.

If IC chamber information is requested all efforts will be made to collect this, but where IC covers or frames are damaged, covered or there is a possibility they will be replaced in an unsafe manor this information will be omitted from the survey.

Copyright of this plan is held by A.R.M. Surveys Limited.

No responsibility is taken for amendments by others.

Do not scale from copies or PDFs.

The origin and orientation of the survey grid is based on national grid coordinates and the levels are related to ordnance datum via GNSS with Active OS Network centred on SP3.

This survey was carried out to an agreed specification. Detail and features not included in the original specification will not be shown.

The drawing scale indicates the accuracy of the digital data.

Individual trees with a stem diameter 0f 0.2m and larger included in the survey and shown with an average canopy spread.

Hedge widths are indicative, text notes show widths.

Stock boundary fences may not be shown where they occur adjacent to other boundary features.

Areas of the site obscured by overgrowth or spoil may have detail omitted from the survey.

SURVEY STATIONS

Name	Easting	Northing	Height
SP1	390918.852	364854.924	149.337
SP2	390900.222	364748.145	159.648
SP3	390712.621	364895.847	146.578
SEP3	390924.336	364859.915	150.786
SEP4	390865.184	364752.849	162.304
SEP5	390917.549	364727.894	163.529
SP4	390652.273	364903.649	145.247

A.R.M. Surveys Ltd
Suite 9
Sabrina Court
Shrewsbury
SY3 7BF
Tel 01743 248265

Client: Axel Cornez

Project: Little Lymford Farm, Bosley, SK11 0PB

Job	1653-0323-T		Scale	1:500	
Grid	Contours	Date	Dwg no	Surveyor	Checked
25m	0.25m	21.03.23	01/01	MM	MM