

Front Elevation

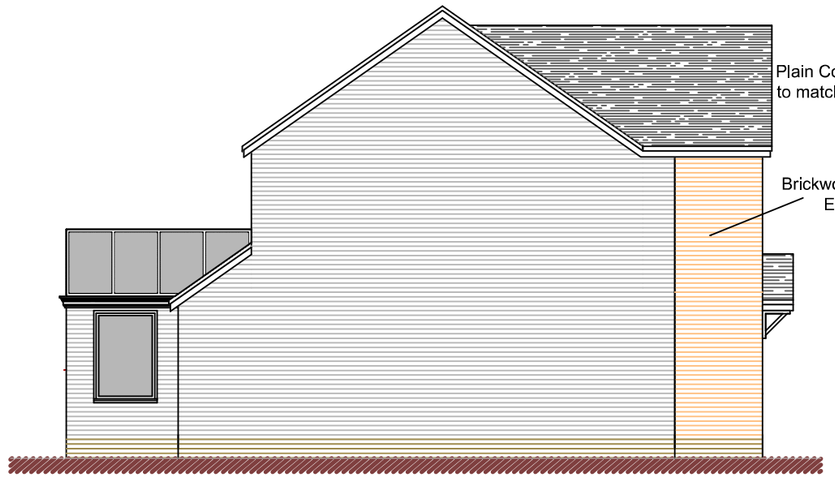

Side Elevation

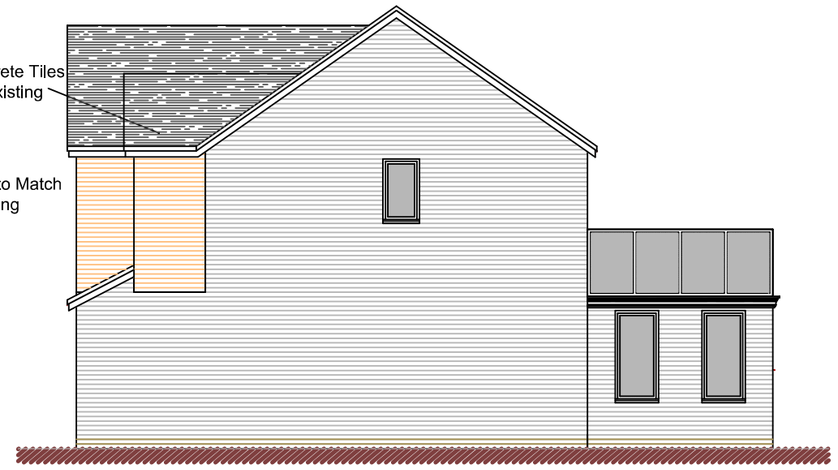

Side Elevation

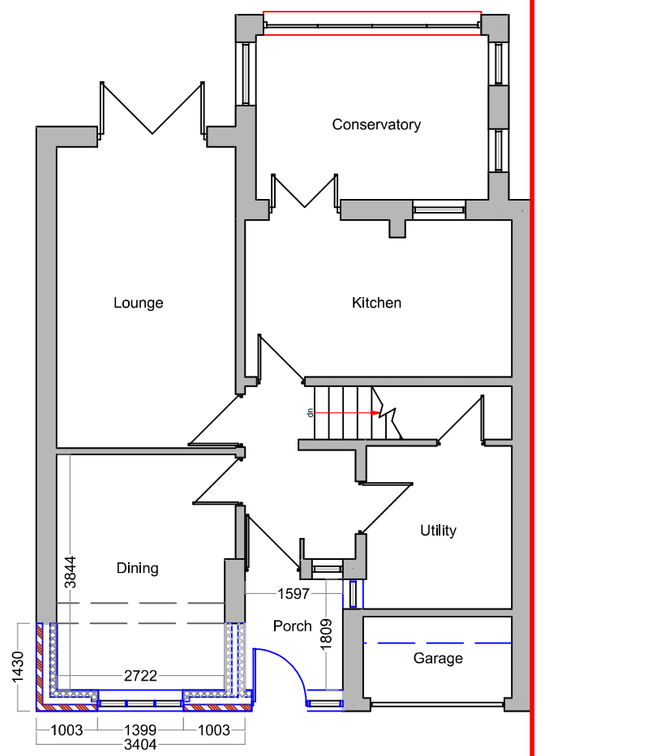

Ground Floor Plan

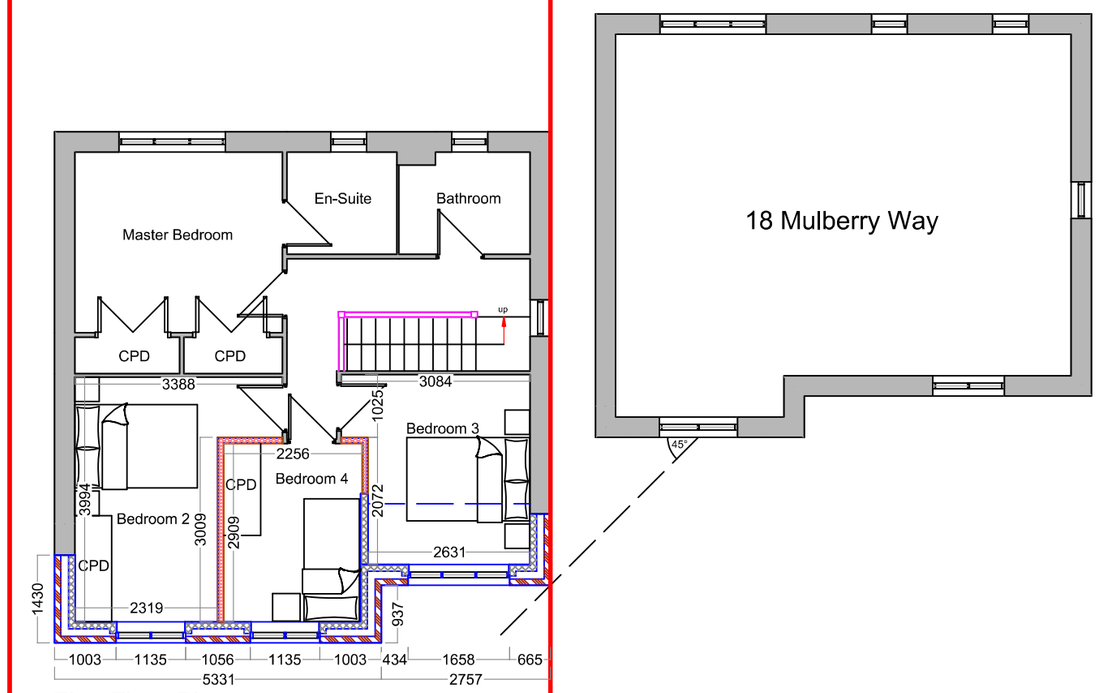

First Floor Plan

Metres

1 2 3 4 5 10

SCALE 1:100

DBD Architectural Consultancy Ltd ©2023

1. Copyright is vested with DBD Architectural Consultancy Ltd.

2. All dimensions to be checked on site before proceeding.

3. Contractor to check/adjust dimensions of new work to suit existing conditions.
Do not assume existing structure or details are plumb, square or level.

4. Contractor must notify the architect of any discrepancies before proceeding.

5. All drawings to be read in conjunction with all other consultants drawings and specs.

Rev.	Date	Description
B	22.06.23	Amendments made following comments
A	21.06.23	Amendments made following comments

DBD Architectural Consultancy

DBD Architectural Consultancy Ltd
50 Broad Street,Leek,
Staffordshire,ST13 5NS
01538 383118
mail@dbdconsultants.co.uk
www.dbdconsultants.co.uk

Client: Mr and Mrs S Poole
20 Mulberry Way
Leek
ST13 5TL

Project: Two Storey front extension

Title: Plans as Proposed

Stage: Planning
Size: A2
Scale: 1:100
Date: 12.06.23
Job No: 2329
Drawing Number: PL 03B