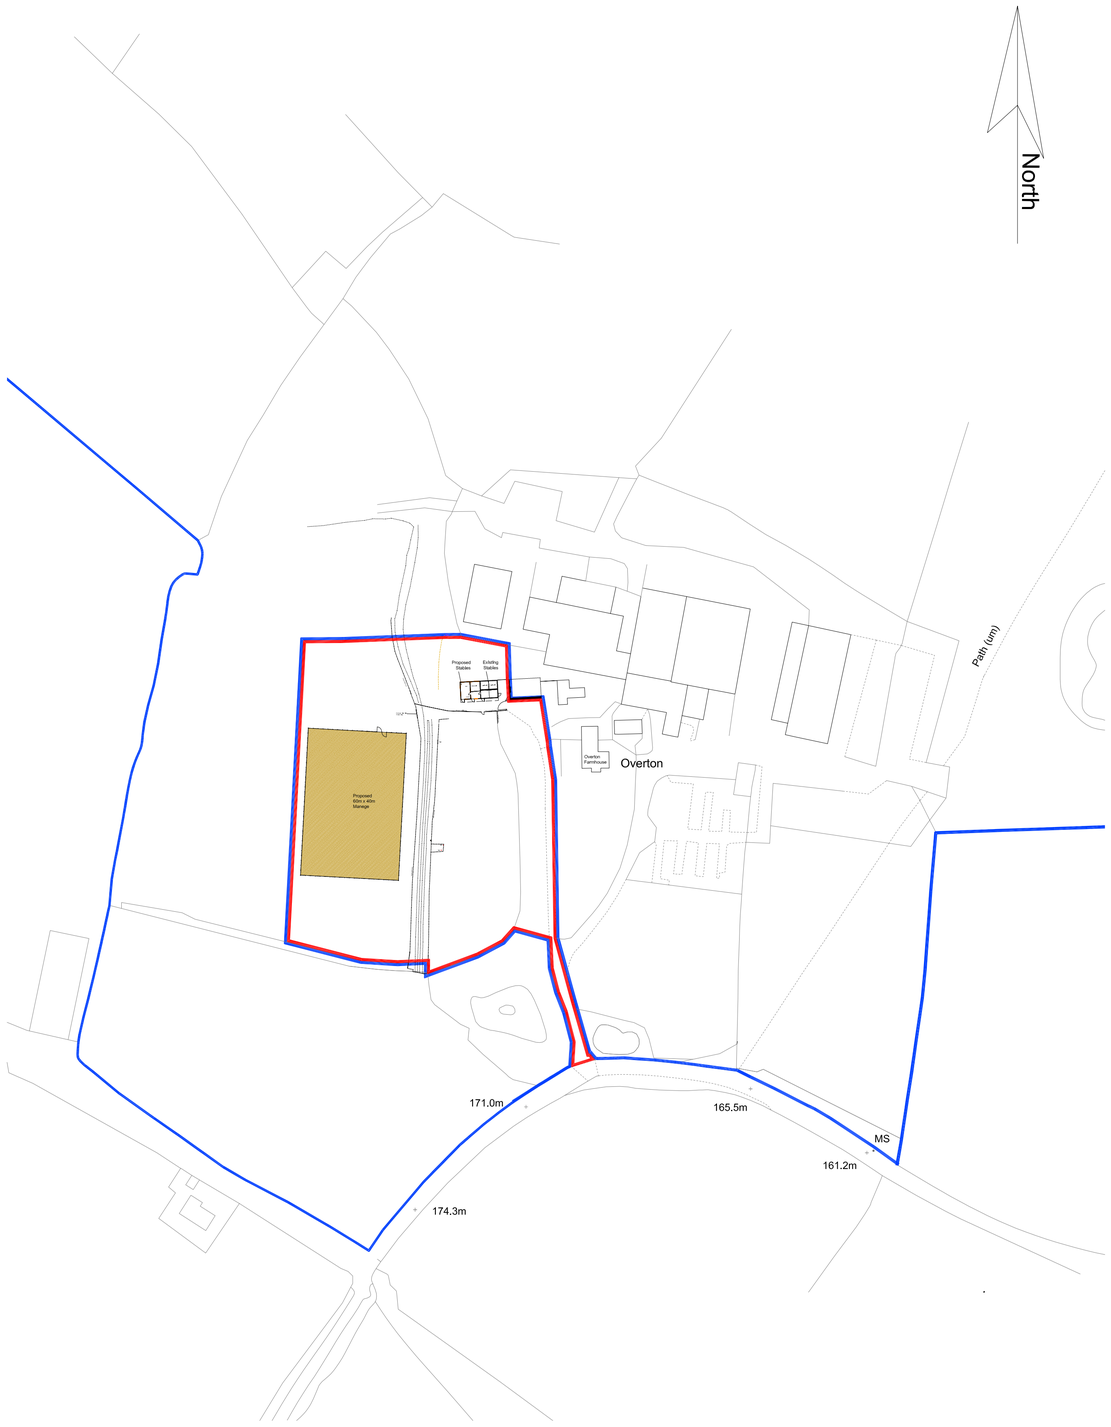

Location Plan 1:1250 Ordnance licence number 100060932

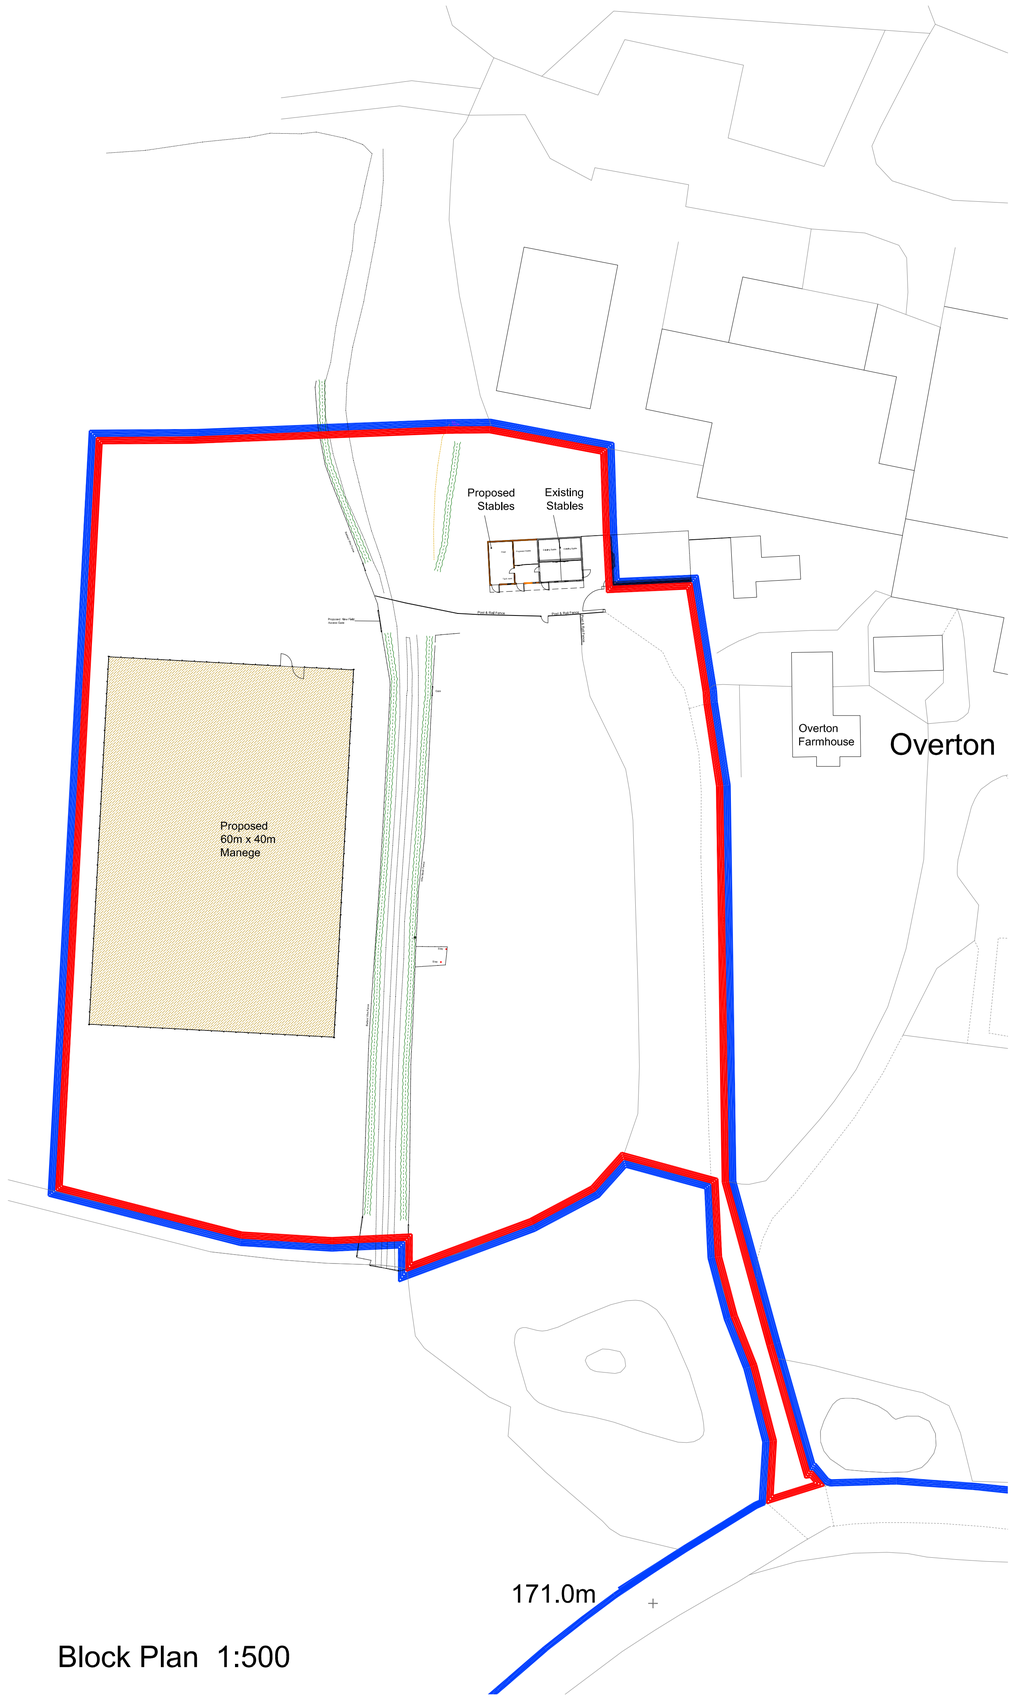

Block Plan 1:500

Scale bar @ 1:1250

Scale bar @ 1:500

Rev.	Drawn	Comments.	Date

MAC
ARCHITECTURAL DESIGN LTD
Moorland House, 123 Moorland Road, Burslem, ST6 1JD.
T:01782 503302 E:admin@mac-arch.co.uk

Client:
Mr & Mrs J. Bloor

Project:
Manege & Stables at Overton Farm
Hollington, Near Tean,
Stoke-on-Trent, Staffs. ST10 4HW

Title:
Location & Block Plan

Status:
Planning.

Paper Size A1: Date: Feb. 2023 Drawing Ref: 1822-AL03B