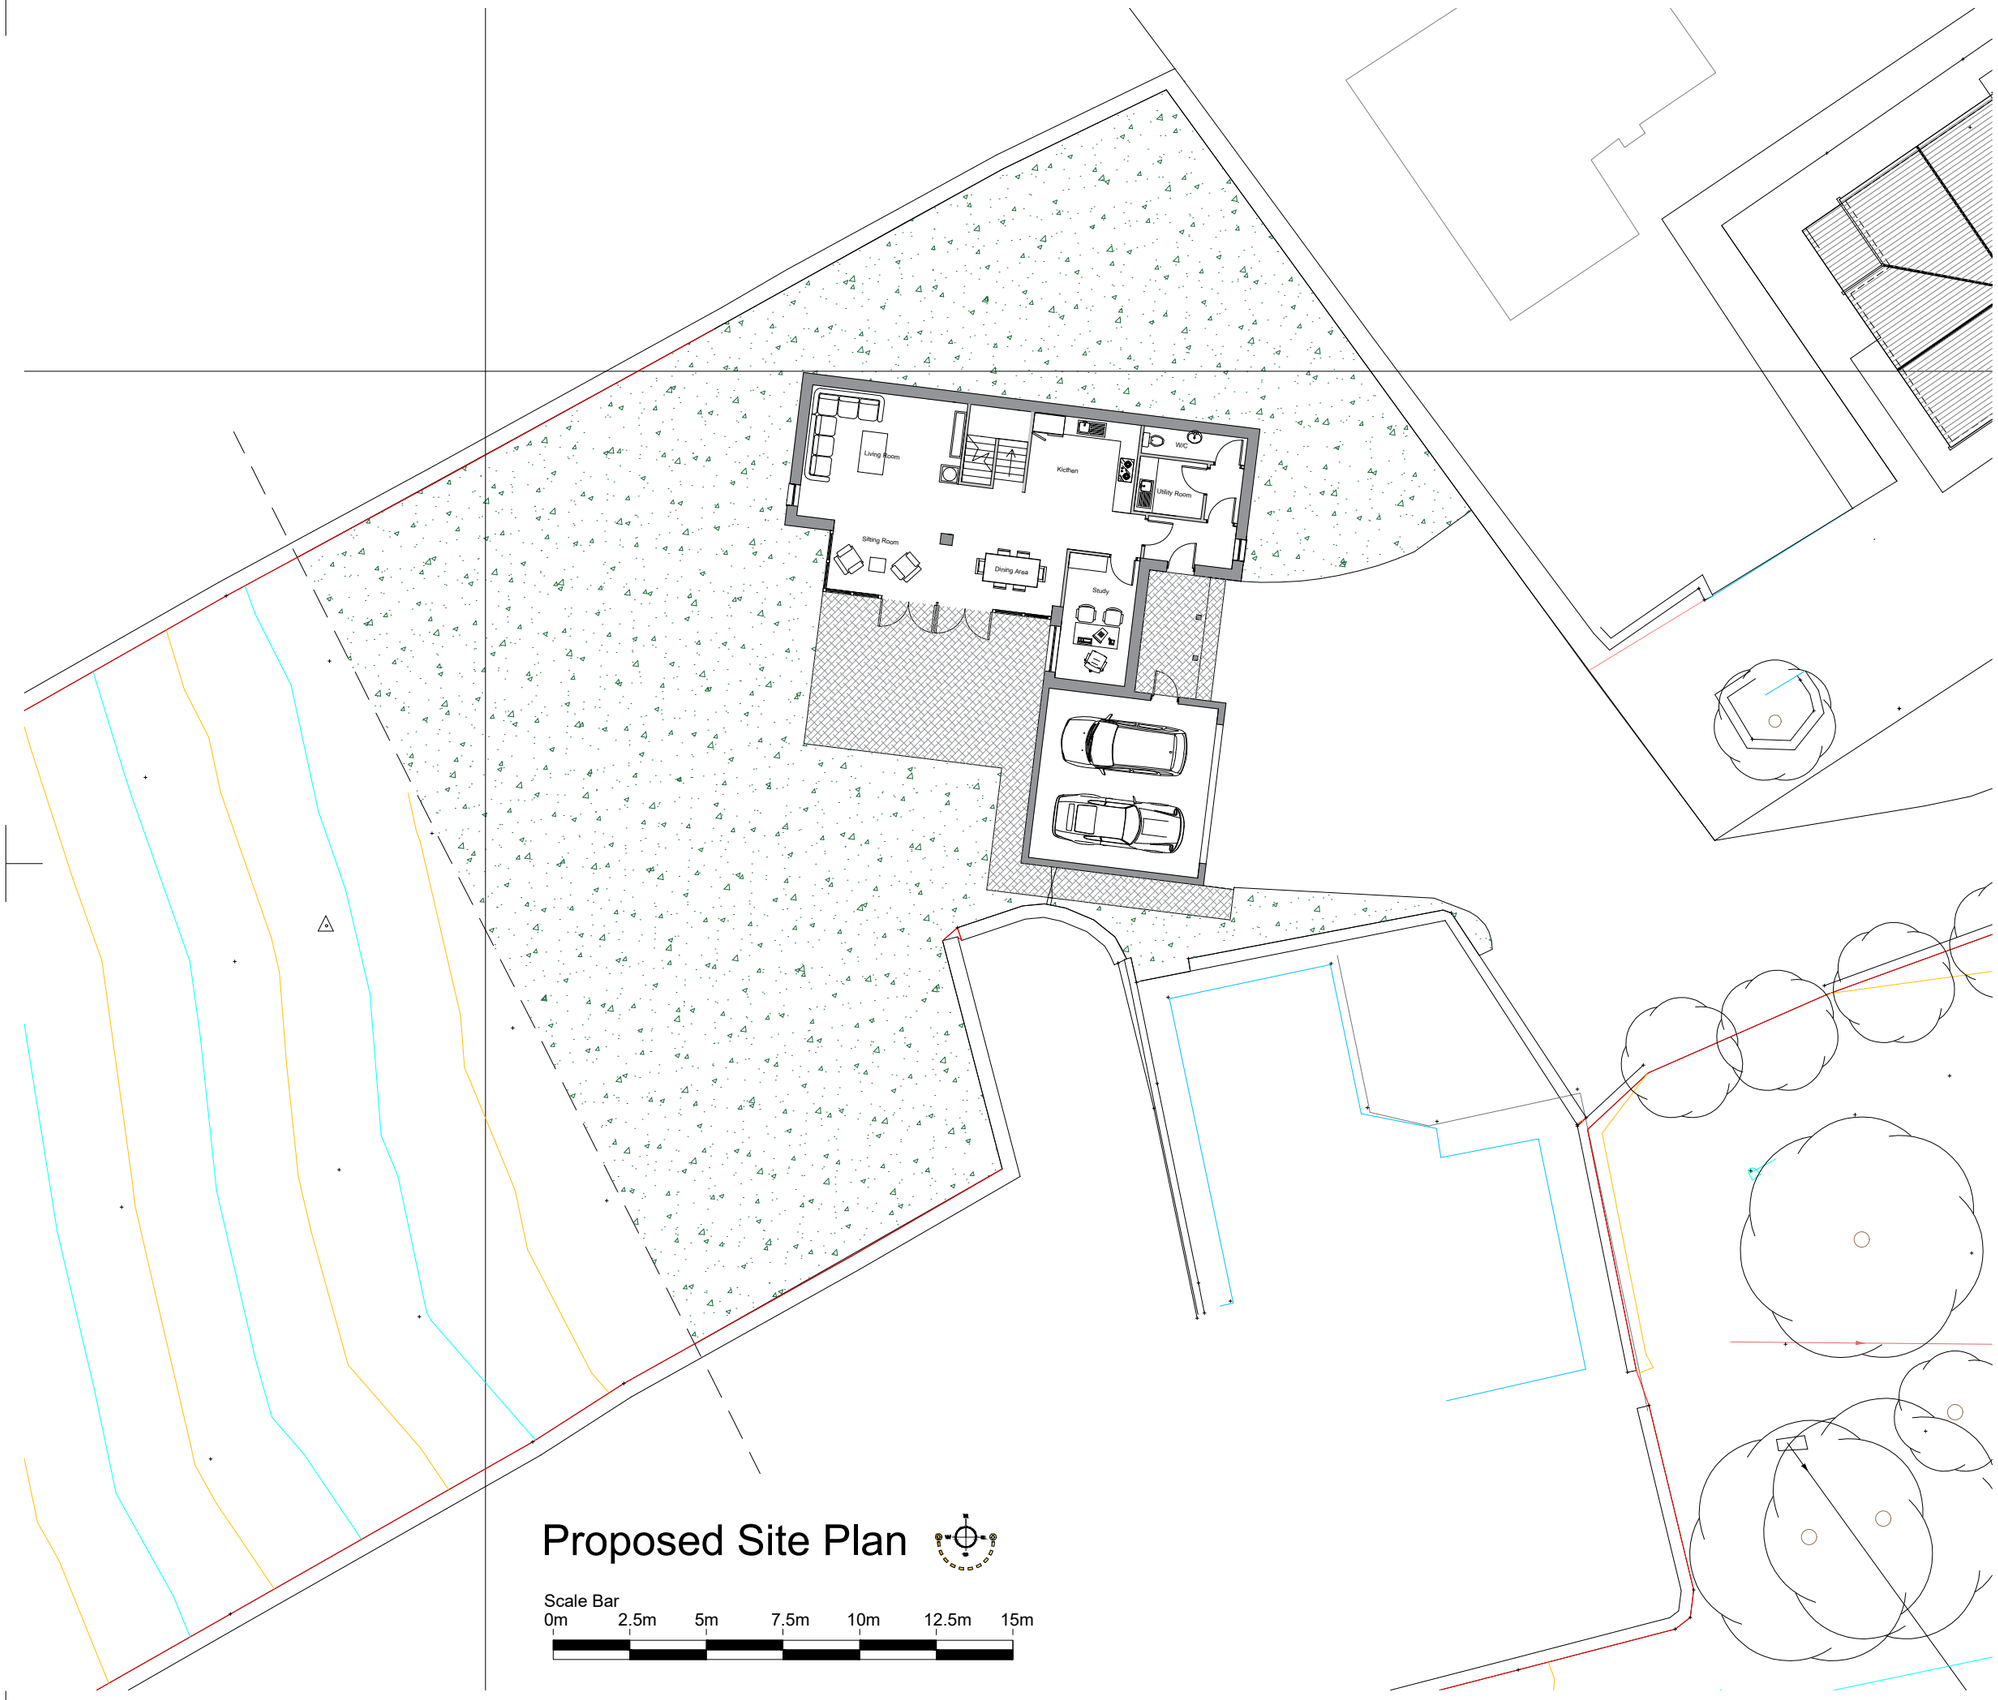

Proposed Site Plan

Scale Bar
0m 2.5m 5m 7.5m 10m 12.5m 15m

Copyright of this drawing is vested in the Architect and it must not be copied or reproduced without consent. Figured dimensions only are to be taken from this drawing. All contractors must visit the site and be responsible for taking and checking all dimensions relative to their work. HUAM Ltd are to be advised of any variation betweeen drawings and site conditions.

Rev.	Drawn	Comments	Date

hulmeupright architects
Queens Gardens Business Centre
31a Ironmarket
Newcastle under Lyme
Staffordshire
ST5 1RP

Tel: 01782 621949
Email: stoke@hu-arch.co.uk
www.hulmeupright.co.uk

Client
Mr K. Underwood

Project
Porposed New Dwelling Sandy Lane,
Brown Edge

Title
Proposed Site Plan

Status
Planning

Date 30.05.23
Drawn Im
Scale @A3 1:200
Checked

Project No
Drawing No.
N1088_AL(0)03
Rev

File Ref: M:\