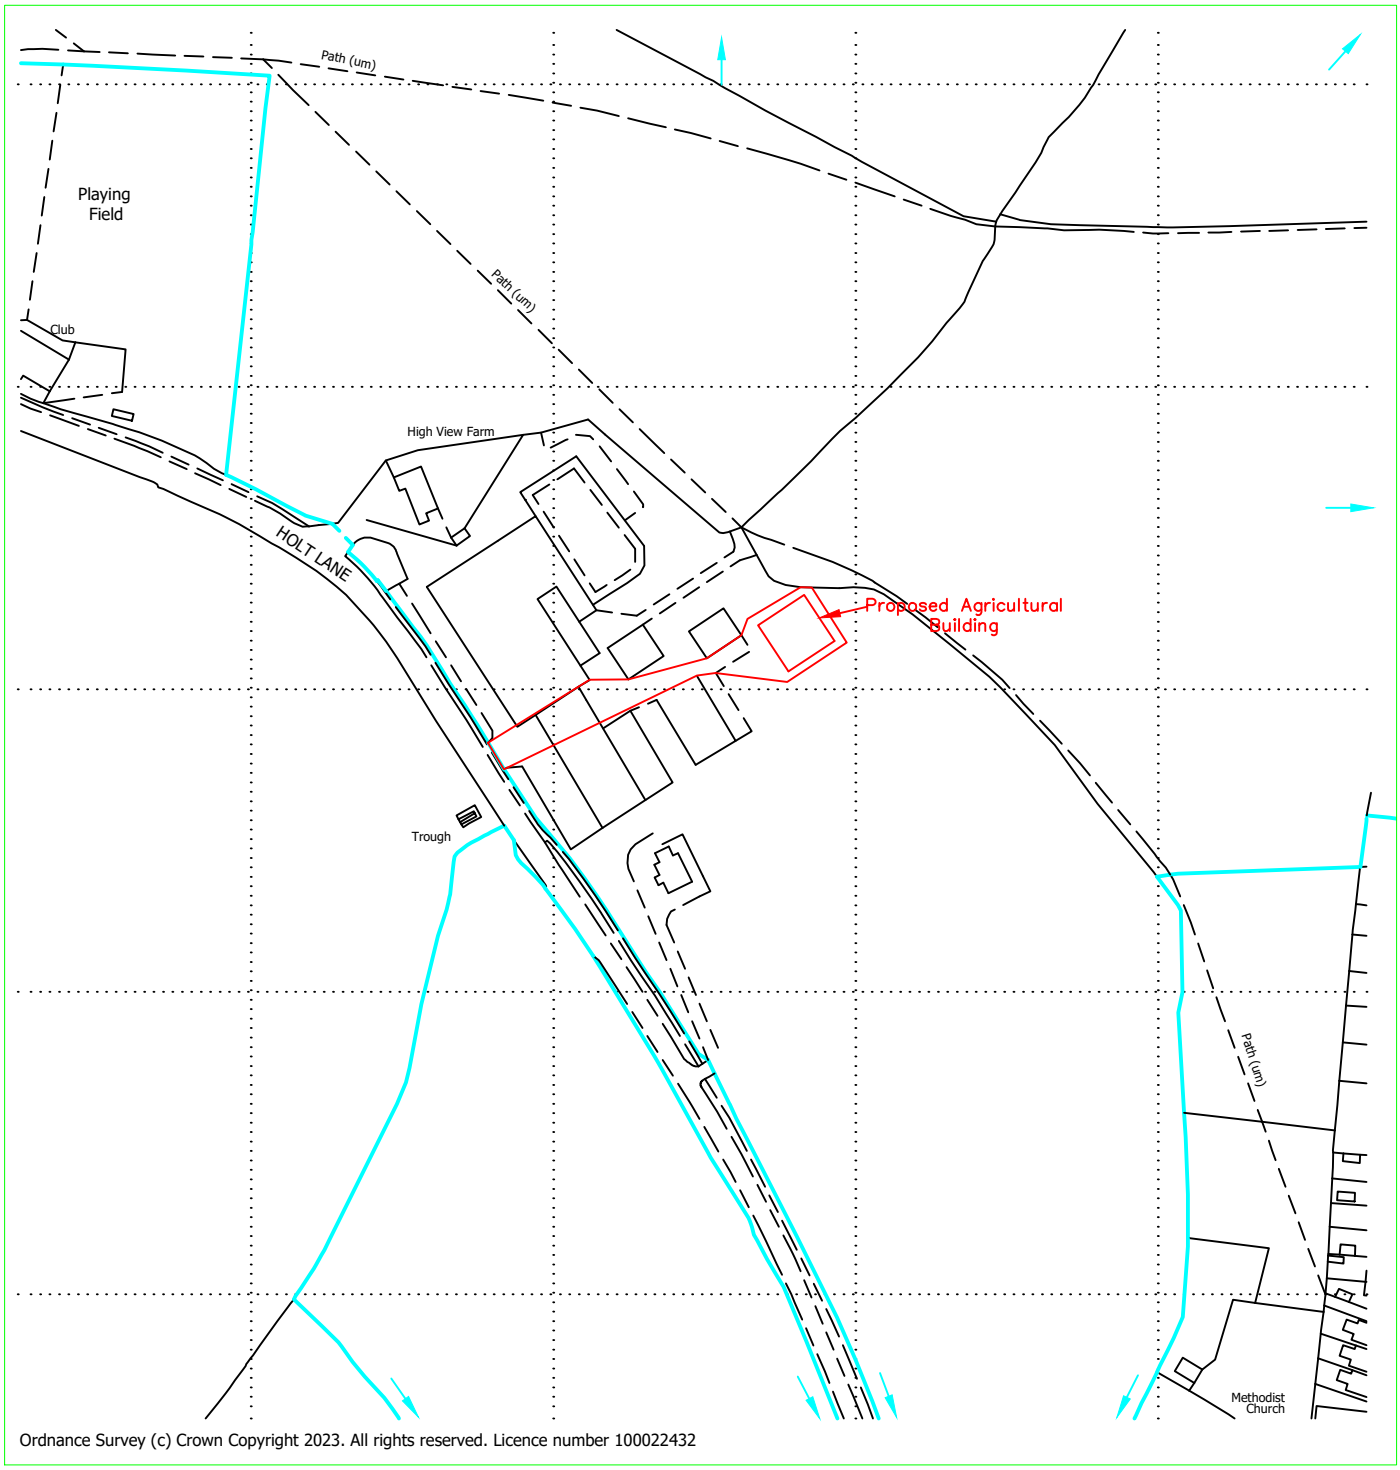

Ordnance Survey (c) Crown Copyright 2023. All rights reserved. Licence number 100022432

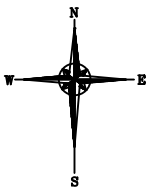

Reproduced from Ordnance Survey digital map data, 1:2500 scale, by permission of Ordnance Survey on behalf of The Controller of His Majesty's Stationery Office. © Crown copyright. All rights reserved.

Client:	DC & JB Clowes High View Farm, Holt Lane, Kingsley, Stoke On Trent. ST10 2BA	Drawn By:	Joanne Harrison
Project:	Proposed Agricultural Storage Building	Date:	28.06.2023
		Scales:	1:2500 @ A4
Title:	Location plan		
J C Harrison Planning & Admin Services jo@jcharrison.co.uk 07792 144155		Drg. No.	1099-001
		Rev.	