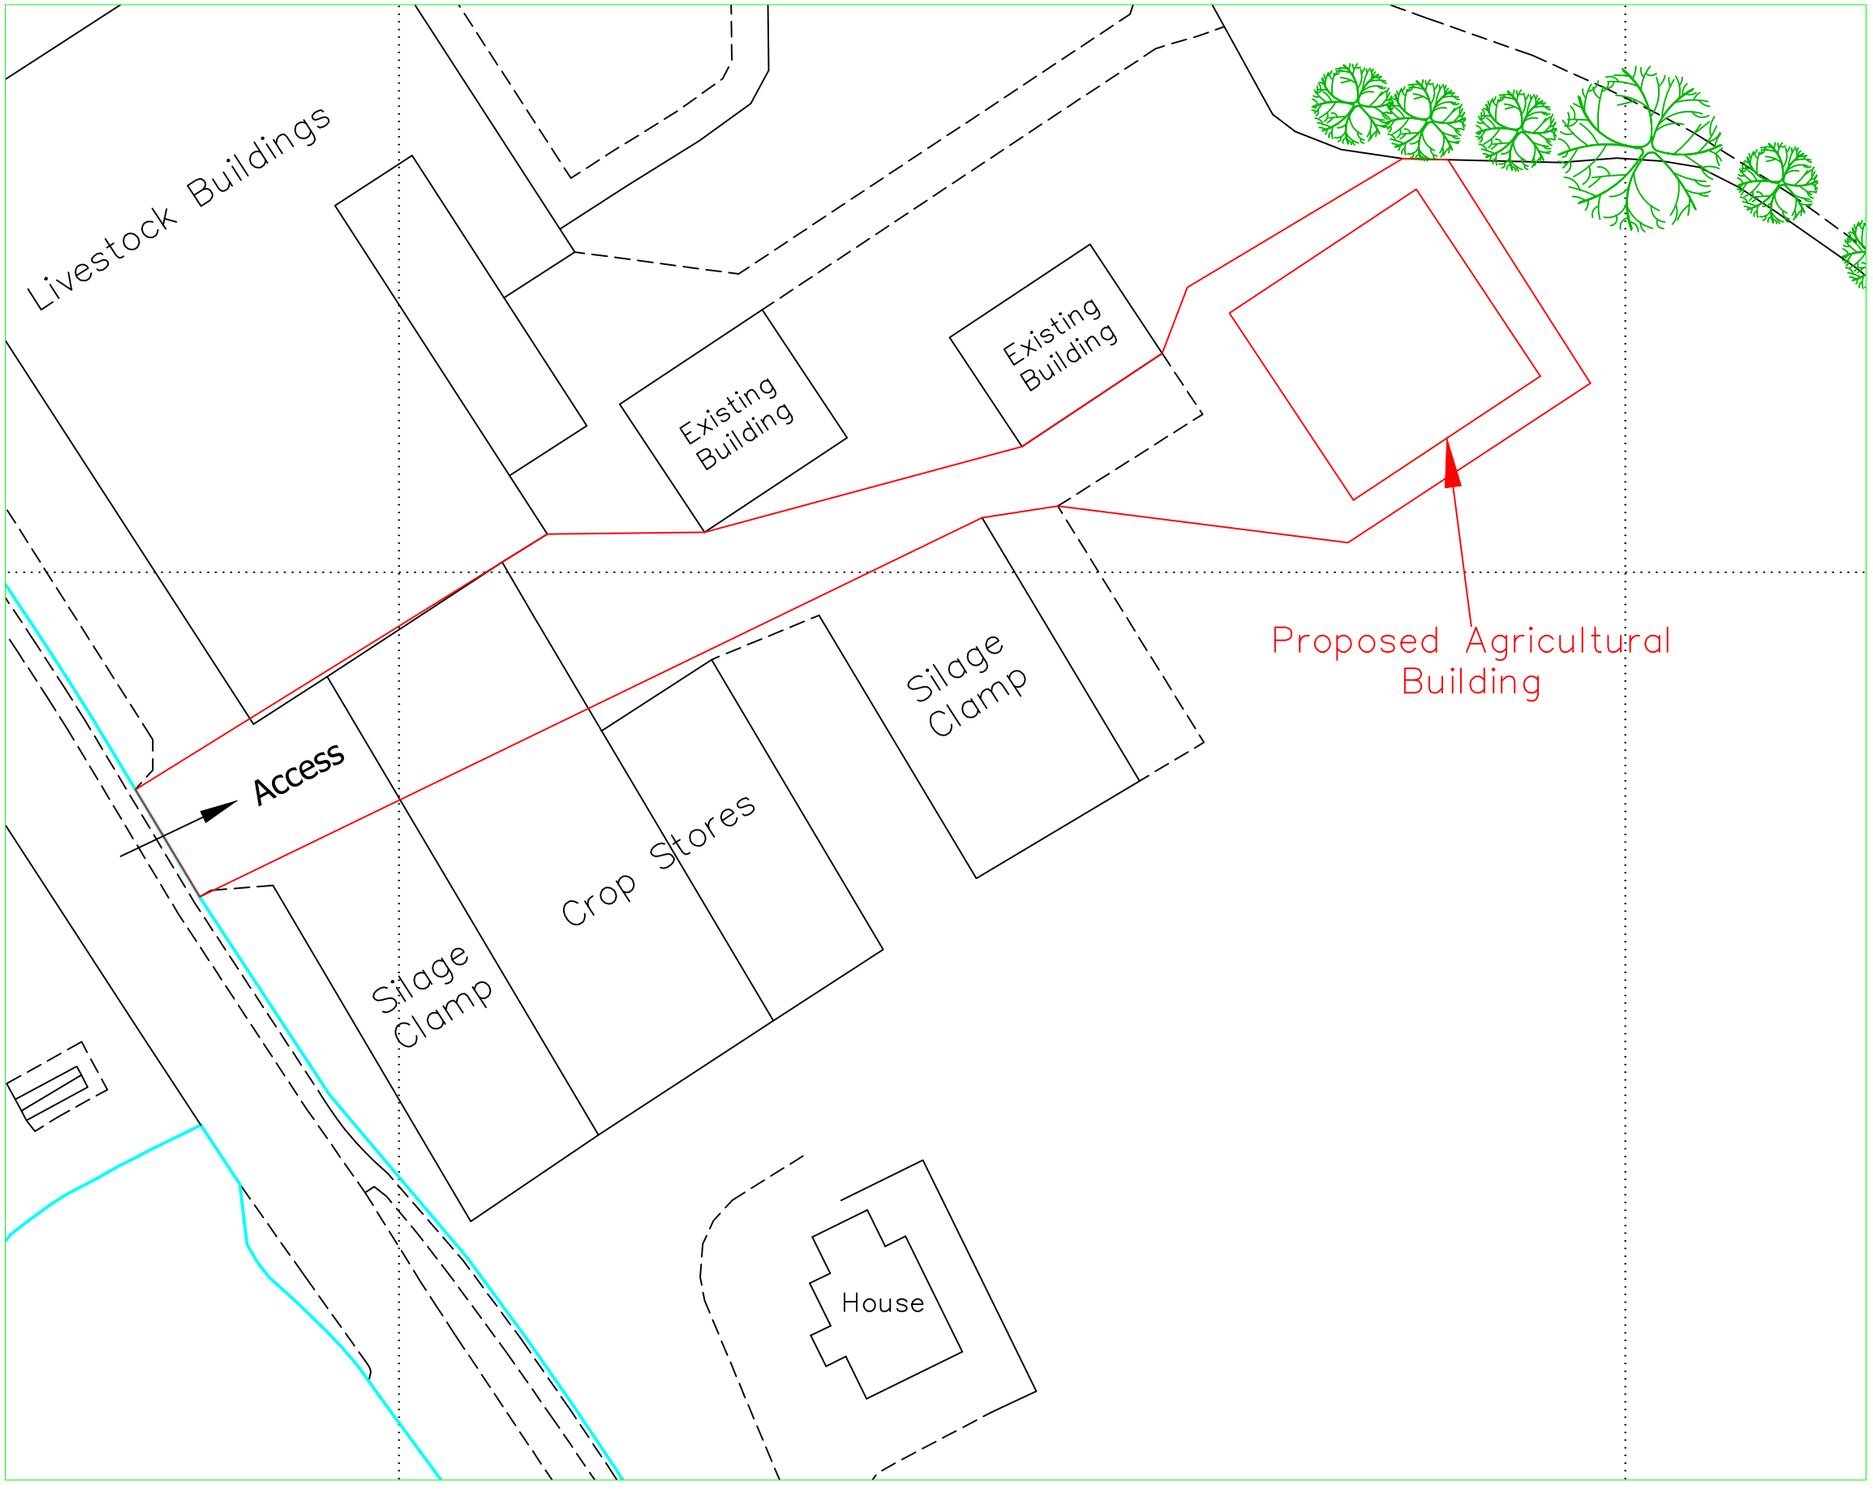

Reproduced from Ordnance Survey digital map data, 1:2500 scale, by permission of Ordnance Survey on behalf of The Controller of His Majesty's Stationery Office.
© Crown copyright.
All rights reserved.

© Copyright

J C Harrison Planning & Admin Services
jo@jcharrison.co.uk
07792 144155

Client:
DC & JB Clowes
High View Farm, Holt Lane,
Kingsley, Stoke On Trent. ST10 2BA

Project:
Proposed Agricultural Storage Building

Title:
Block Plan

Drawn by:	Designed by:	Checked:
Joanne Harrison		
Date: 05/07/23	Index No.:	Approved:

Scales: 1:500 @ A3

Drawing No: 1099–002

Revision