Plot Date:
22/06/2023 07:42:43
File References:

File Name:
S:\New Solar\Design\1689 - New House Farm\05 Site Plans\03 Planning\1689-0201-01 Planning Layout ISS04.dwg

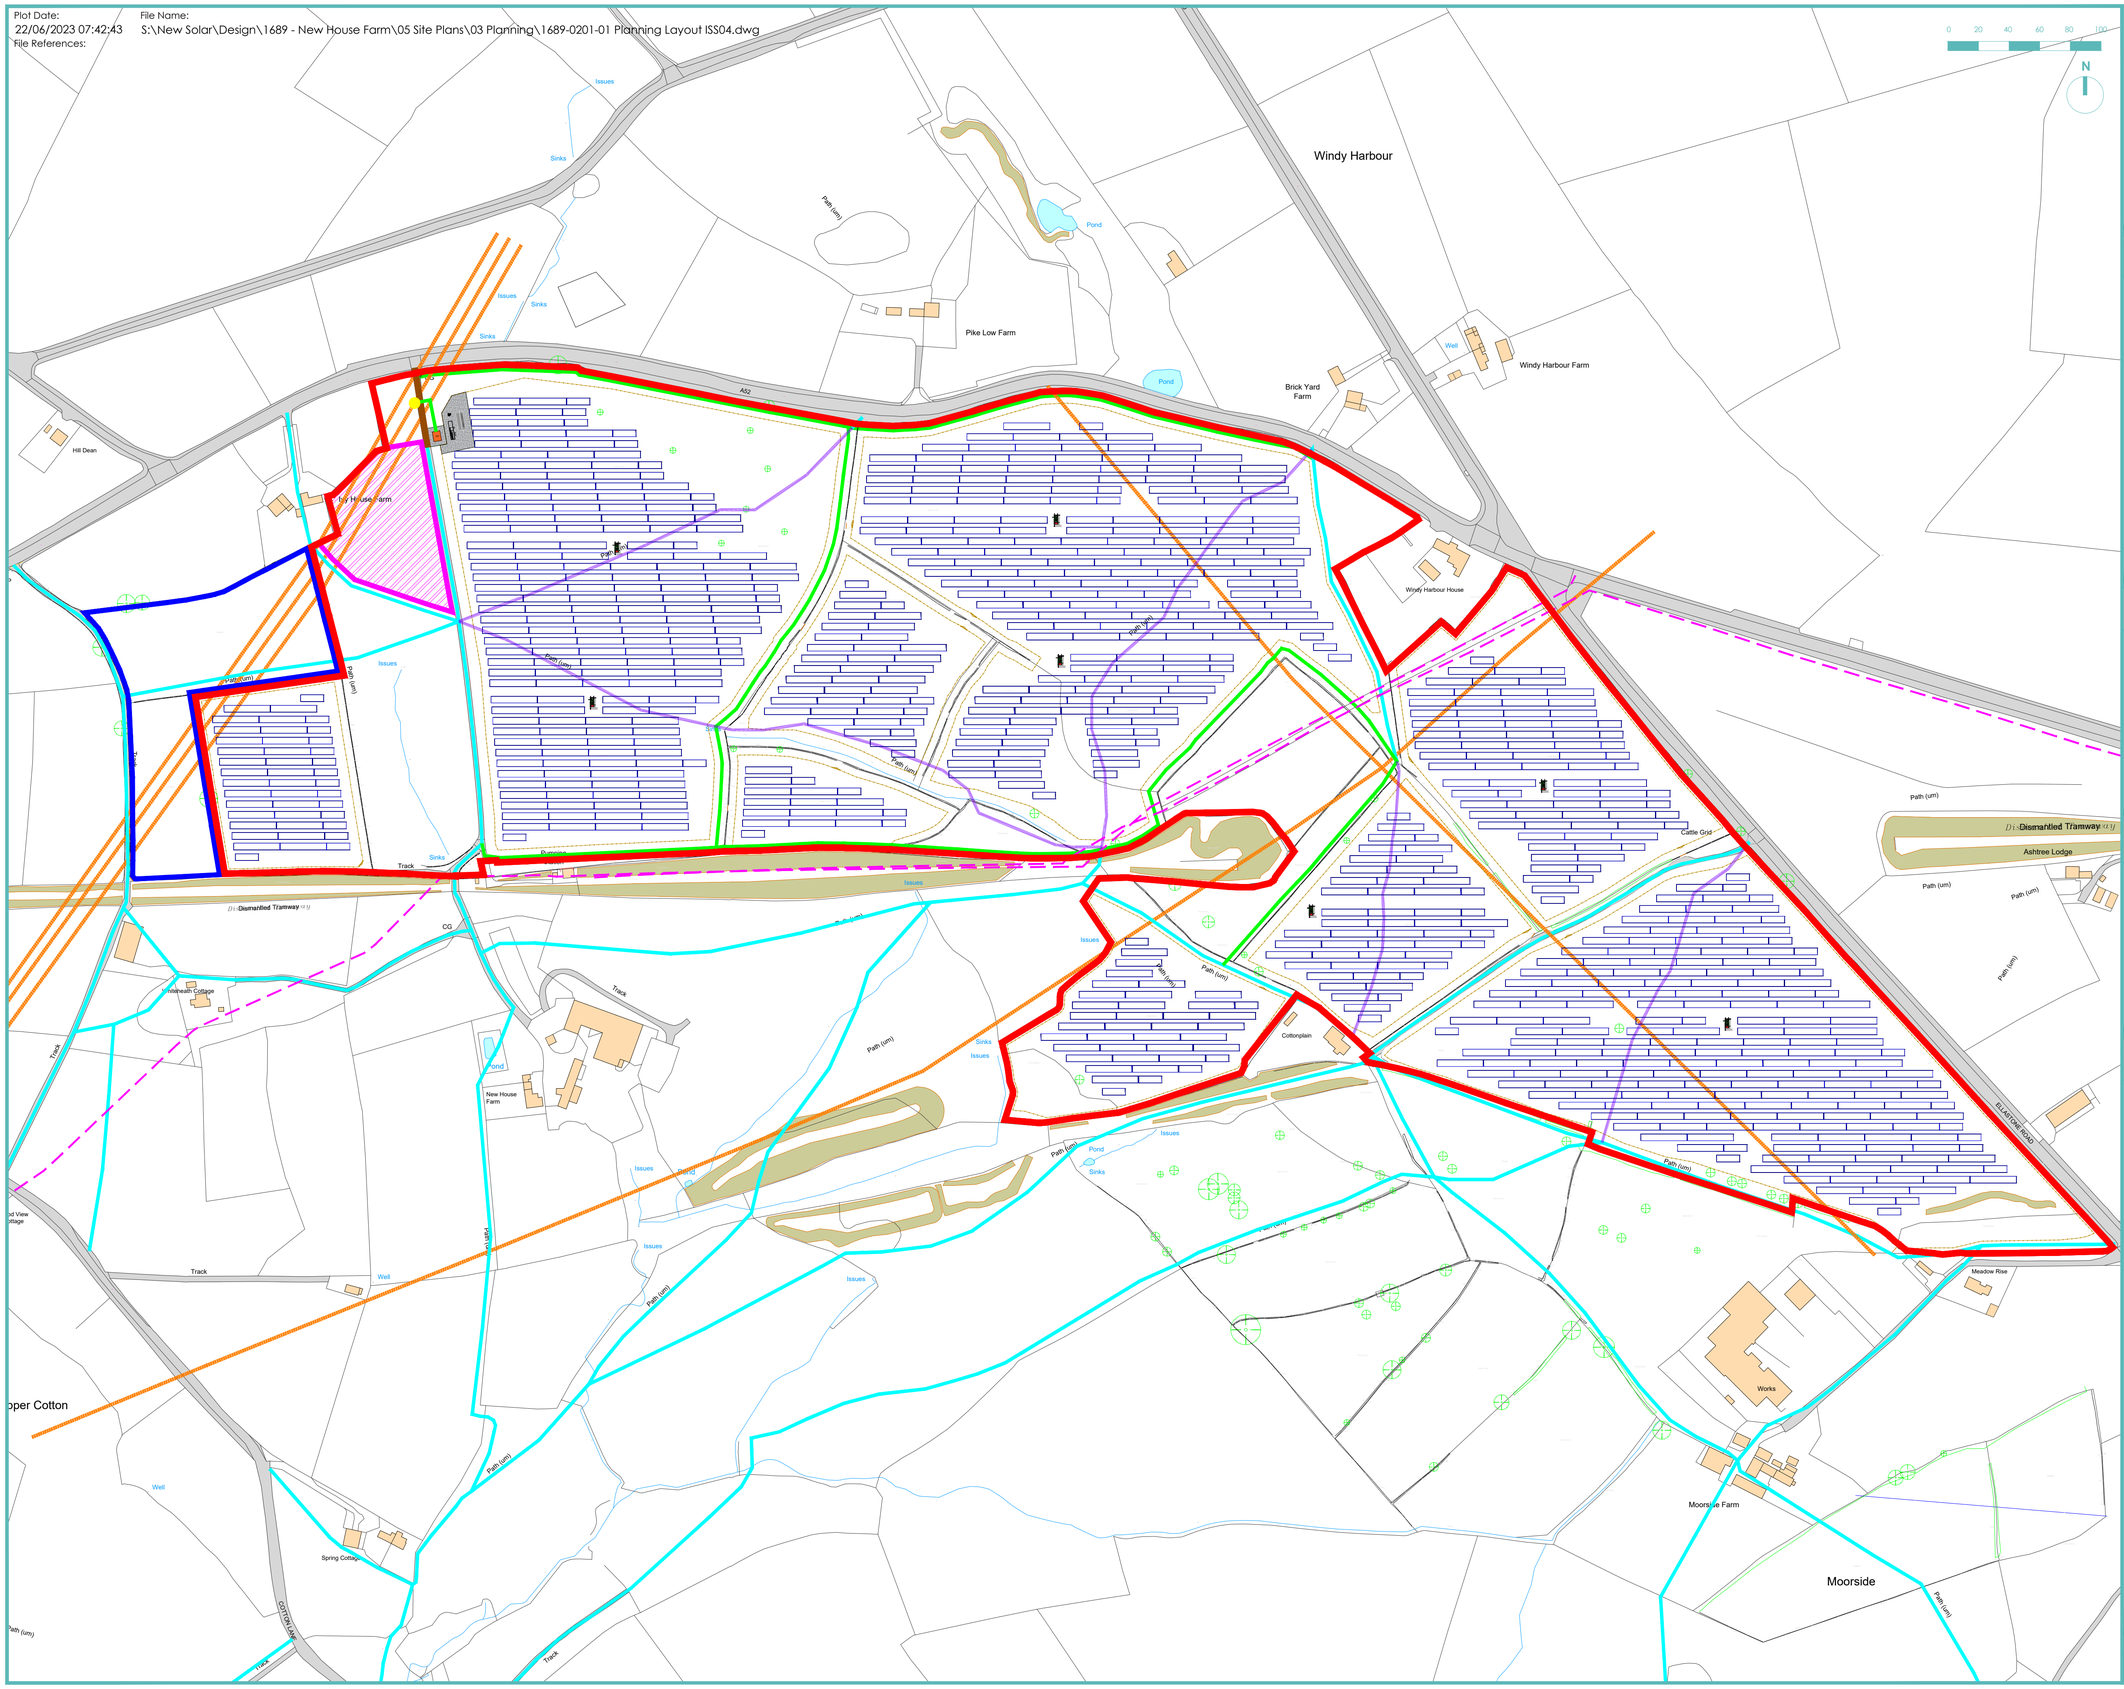

Notes: Unless otherwise stated, this drawing is for information only. Do not scale. Use figured dimensions only. Check all dimensions on site and advise of any discrepancies before commencing work on site.

Digital Transmissions: This data is supplied only as a means to aid you in the production of your work, the data should always be checked against the hard copy of the drawing. Some of the data may have been produced by importing data from external sources, discrepancies may have occurred during this procedure. BSR cannot accept responsibility for any discrepancies within the CAD data file. No third party shall issue BSR data/drawings without the written approval of BSR. BSR check all data for viruses but cannot accept responsibility for any loss incurred by any third party as a result of installing data.

OS License No. :- 100022432

Site Information:

Module Orientation	2 in Portrait
Transformers:	7

- Site Boundary
- Retained Land Boundary
- Fence
- POC Cable Route - 32m
- Point of Connection
- Solar Arrays
- Site Compound
- DNO Access Track - 53m
- Inverter Station
- Overhead Line
- Buried Water Pipe
- Public Right of Way
- Temporary Construction Compound

Fenced Area (Approx) :62.18ACRES

Red Line Area (Approx) :84.59ACRES

Red Line Area (Approx) :34.23HA

Rev:	Revision History:	Date:	By:
01	Initial Issue	03/03/23	RL
02	Revised Layout	19/04/23	RL
03	Revised Layout	16/05/23	RL
04	Revised Layout	20/06/23	RL

35 and 35a The Maltings
Lower Charlton Trading Estate,
Shepton Mallet,
Somerset,BA4 5QE
United Kingdom

E:info@britishrenewables.com
T:01458 224900
W:www.britishrenewables.com

Project:
New House Farm

Location:
Upper Cotton
Stoke-on-Trent
ST10 3DT

Title:
Planning Layout

Scale: 1:2000 @A1

Issue Notes:

Revised layout to show panels under the Overhead Lines
Revised Lease Boundary

Drawn By: RL	Issue Date: 20/06/2023
Checked By: MB	Checked Date: 21/06/2023
Approved By: KW	Approved Date: 26/06/2023

Drawing Number:
1689-0201-01

Drawing Status: Approved	Issue: 04

BSR Energy