Plot Date:
20/06/2023 07:24:12
File References:

File Name:
S:\New Solar\Design\1689 - New House Farm\05 Site Plans\02 Legals\1689-0200-01 Lease Plan ISS02.dwg

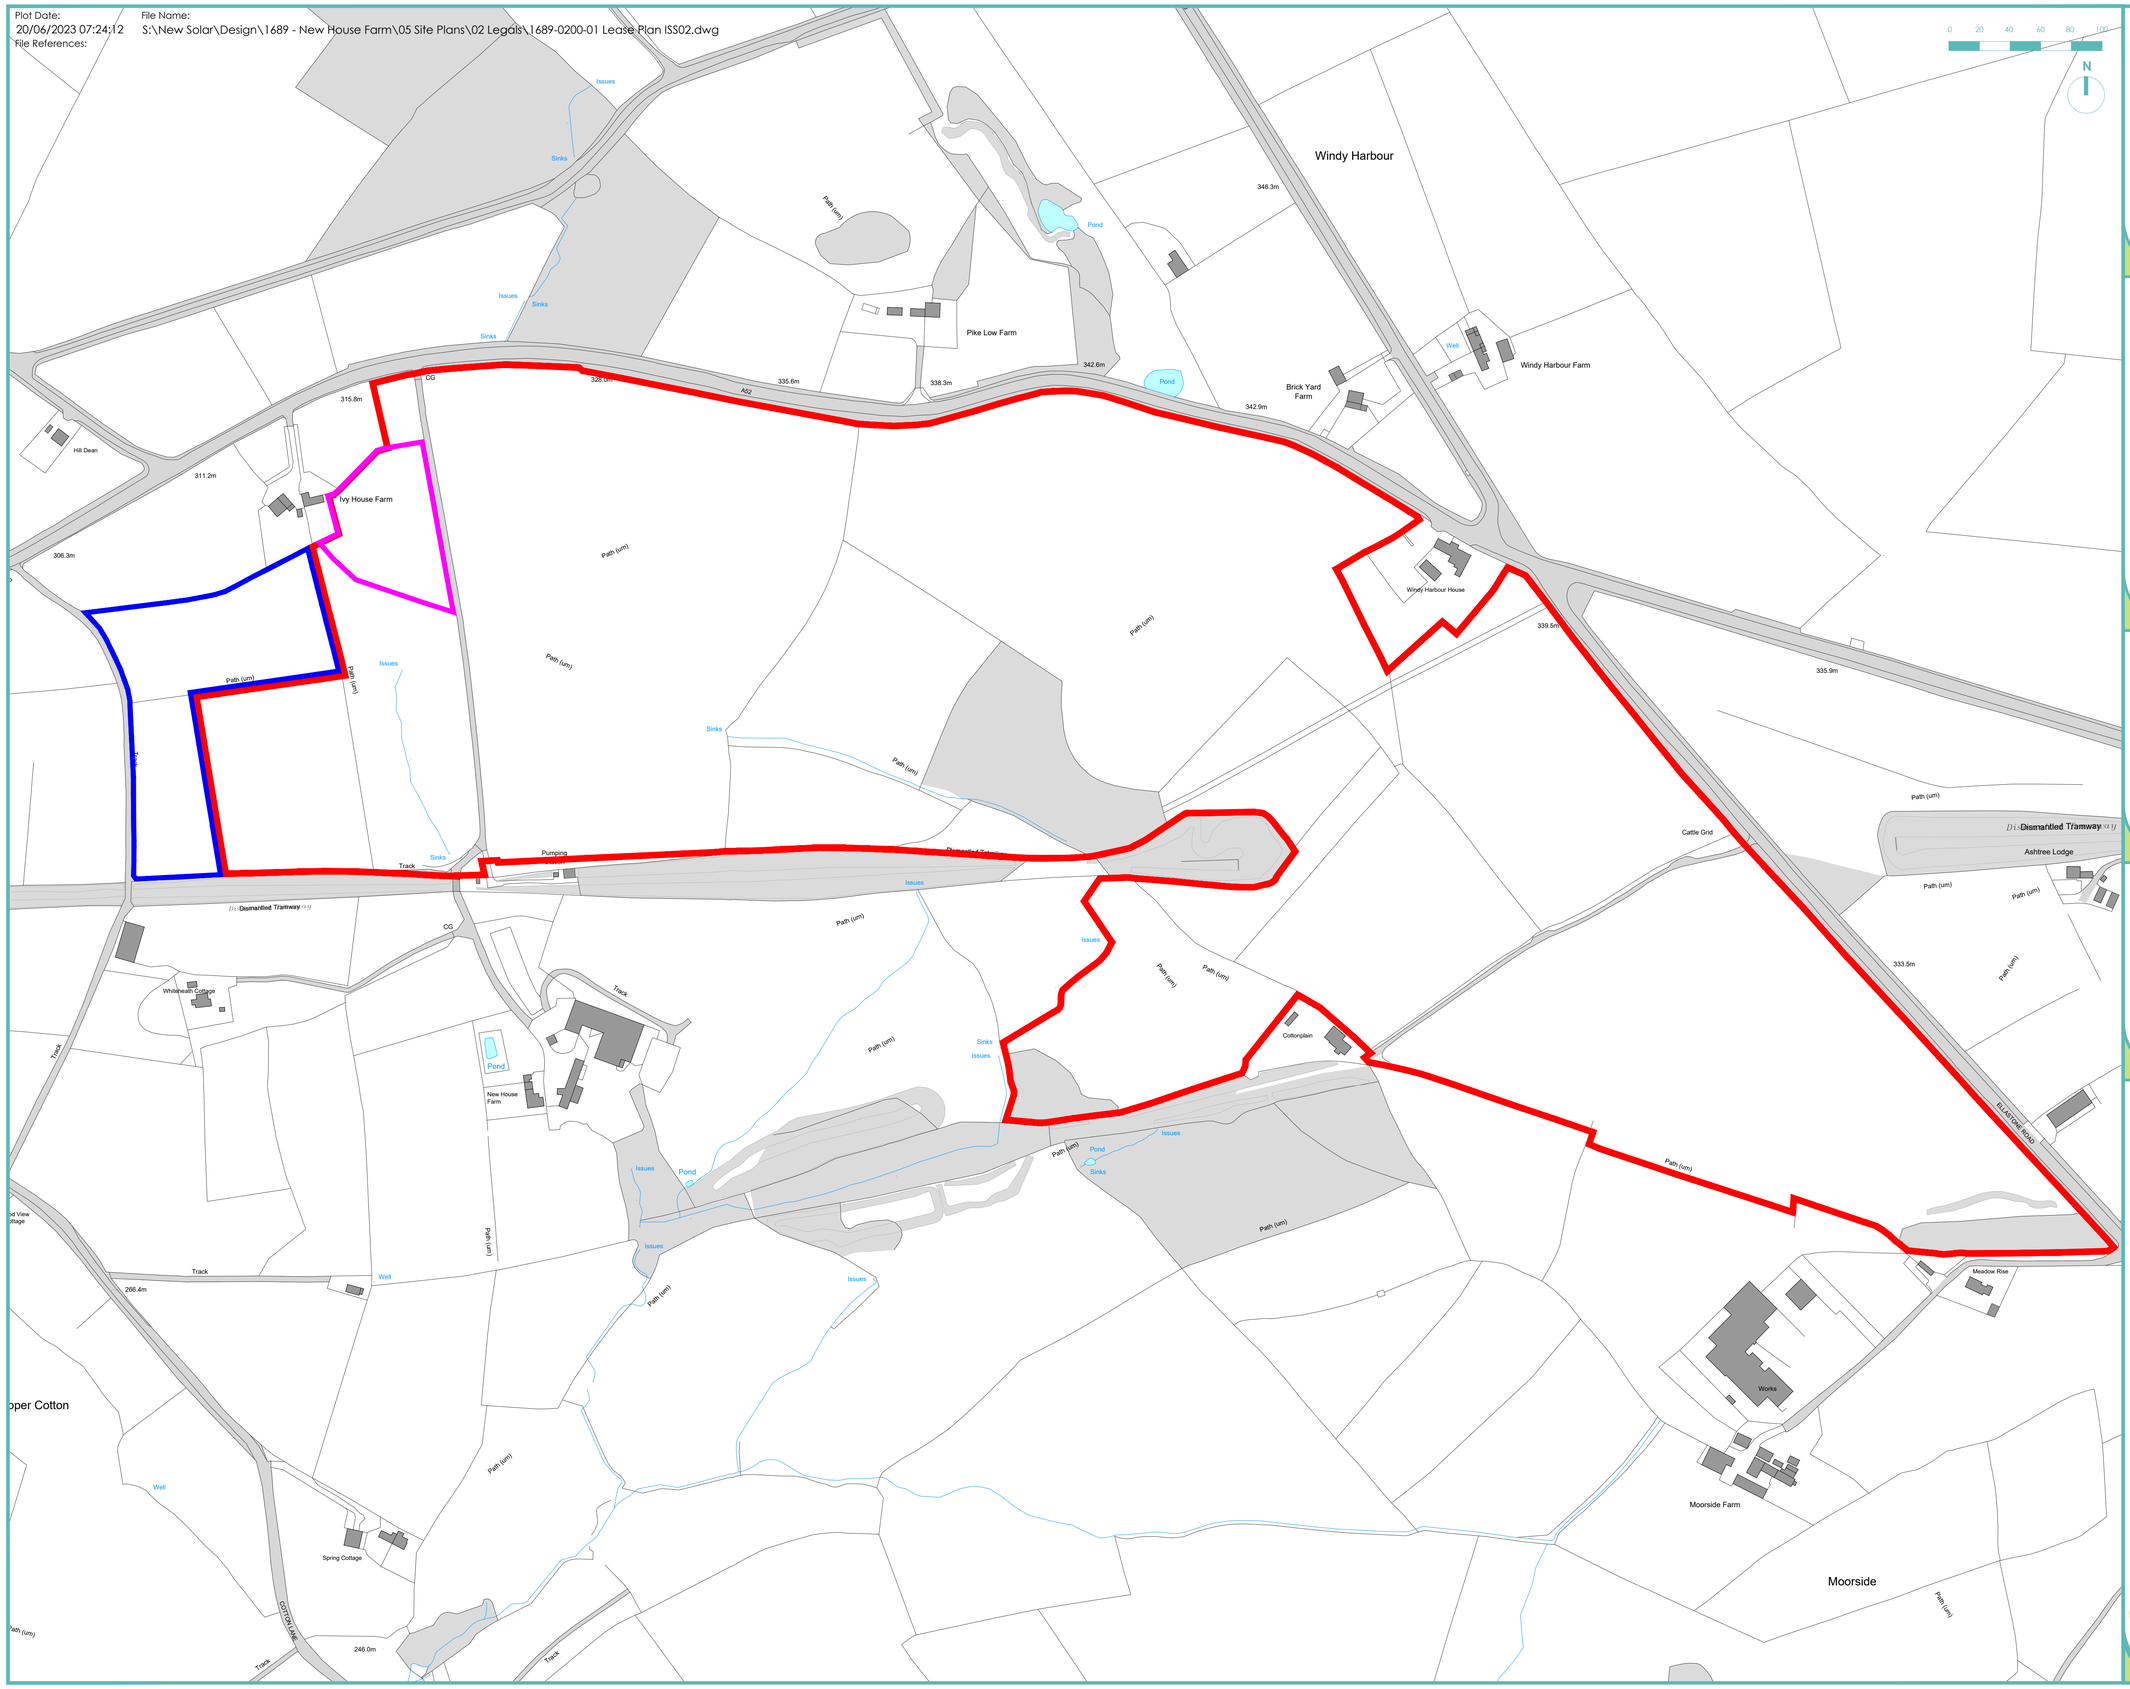

Key:

- Site Boundary
- Retained Land Boundary
- Temporary Construction Compound

Red Line Area (Approx) :84.59ACRES

Red Line Area (Approx) :34.23HA

Rev:	Revision History:	Date:	By:
01	Initial Issue	21/04/23	RL
02	Revised Lease Boundary	19/06/23	RL

35 and 35a The Maltings
Lower Charlton Trading Estate,
Shepton Mallet,
Somerset,BA4 5QE
United Kingdom

E:info@britishrenewables.com
T:01458 224900
W:www.britishrenewables.com

Project:
New House Farm

Location:
Upper Cotton
Stoke-on-Trent
ST10 3DT

Title:
Lease Plan

Scale: 1:2000 @A1

Issue Notes:

Revised Lease Boundary

BSR Energy

Drawn By: RL	Issue Date: 19/06/2023
Checked By: MB	Checked Date: 19/06/2023
Approved By: KW	Approved Date: 21/06/2023

Drawing Number:
1689-0200-01

Drawing Status: Approved

Issue: 02