
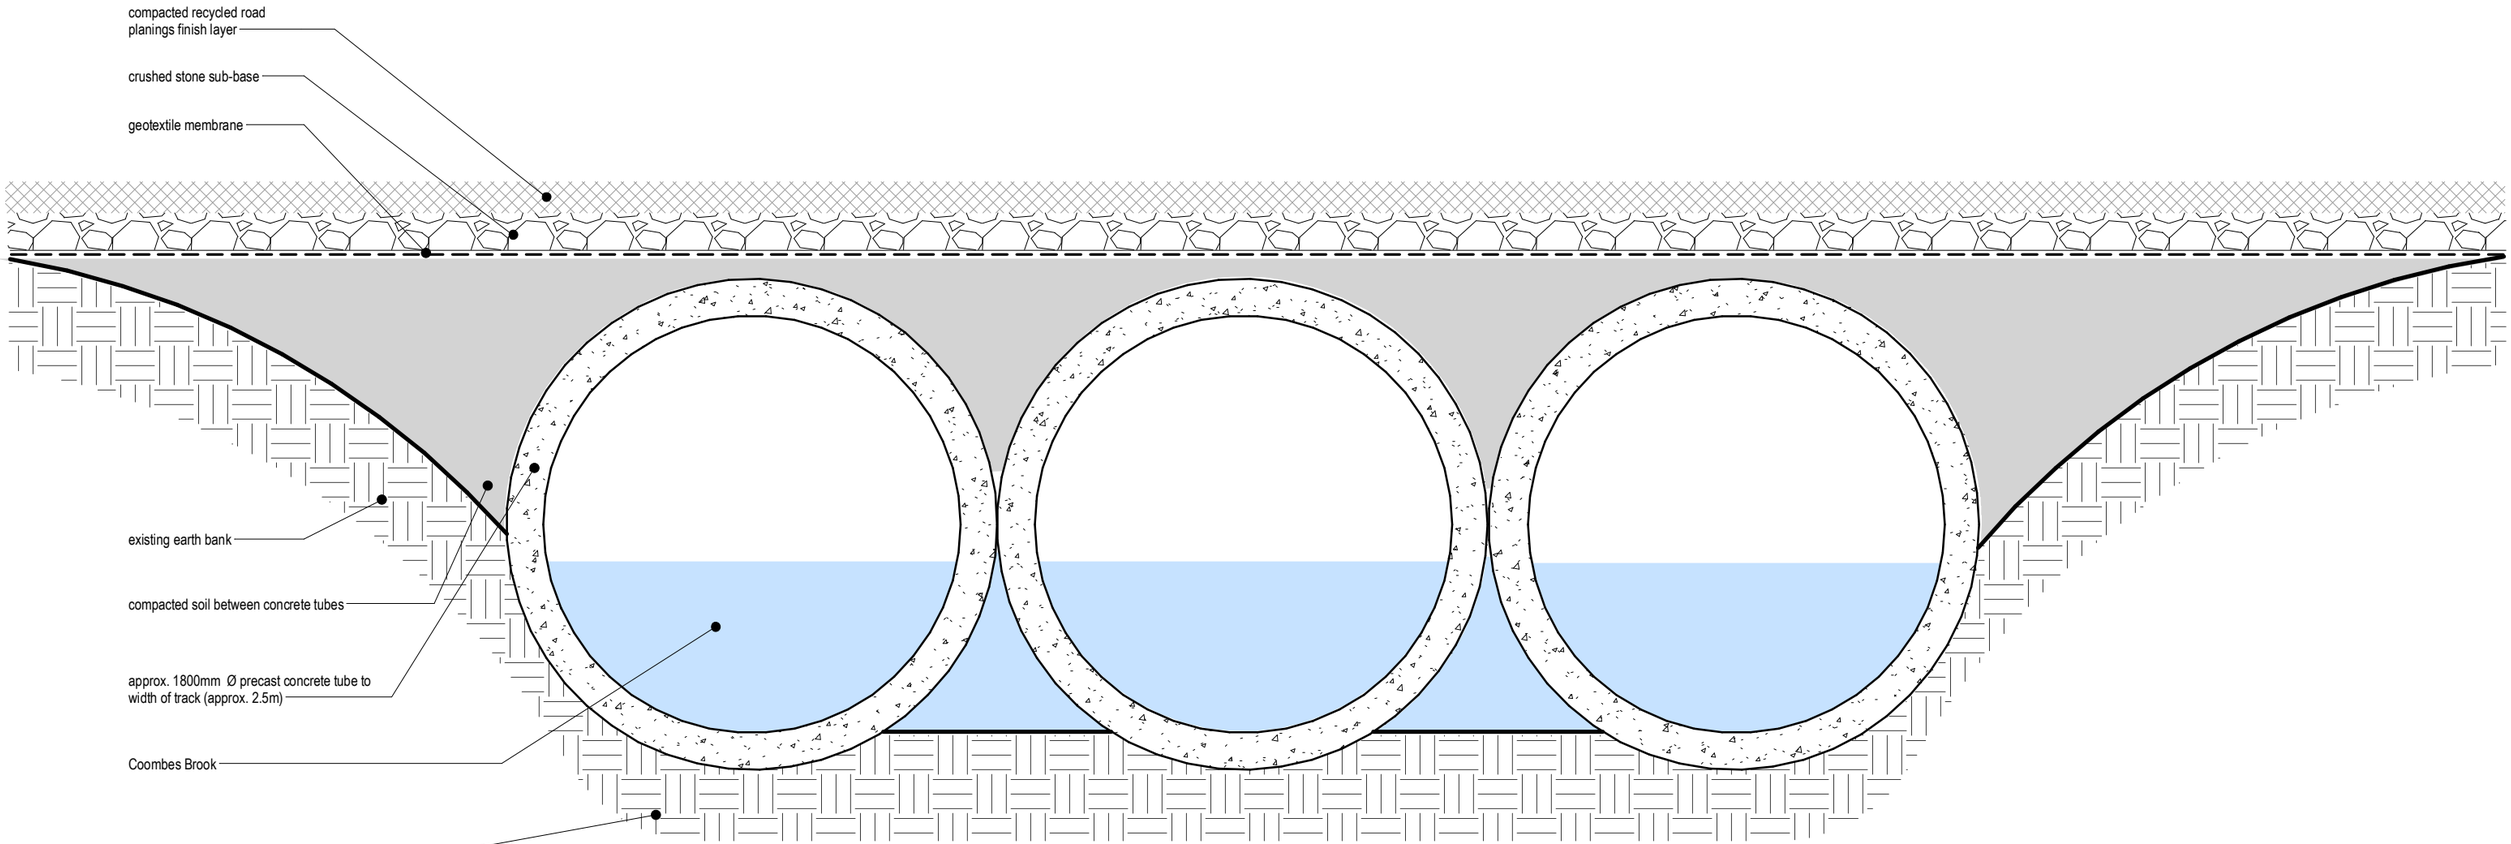


indicative section to show typical water crossing 'as proposed'
1:25

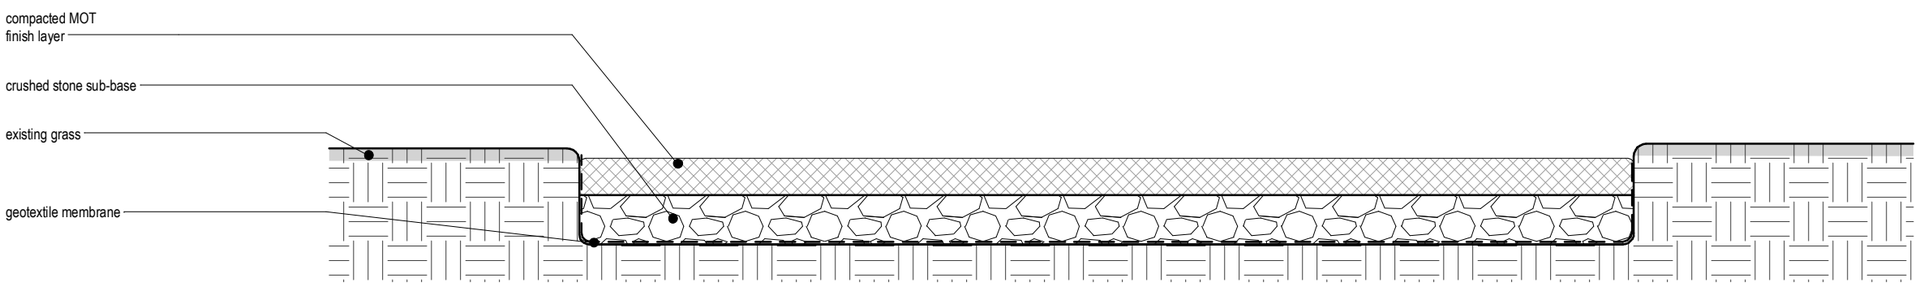

indicative section to show typical track construction build-up 'as proposed'
1:25

Rev	Date	Drawn	Description

ctd architects
Clerk Bank House
Clerk Bank
LEEK
Staffordshire
ST13 5HE
t : 01538 373477
f : 01538 386503
e : info@ctdarchitects.co.uk
w : www.ctdarchitects.co.uk

ctd architects © 2022
- This drawing is copyright.
- All dimensions to be checked on site before proceeding.
- Contractor must notify the architect of any discrepancies before proceeding.
- Contractor to check/adjust dimensions of new work to suit existing conditions. Do not assume existing structure or details are plumb, square or level.
- All drawings to be read in conjunction with all other consultants drawings and specs.

Client
Ogilvy & Sneyd

Project
Basford Hall Estate - New Track
Basford Hall, Basford Green, ST13 7ER

Title
Typical Sections 'as proposed'

Scale	Size	Drawn	Chk'd	Date
1 : 25	A3	SJ	KL	03.05.2023

Status: PLANNING ISSUE

Job No.	Drawing No	Rev.
2259	AL05	