
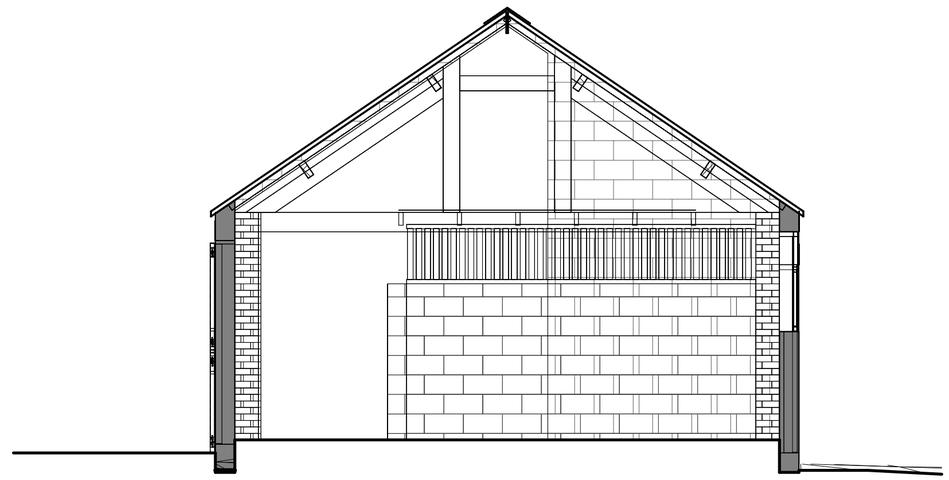


Section A-A1 'as existing'

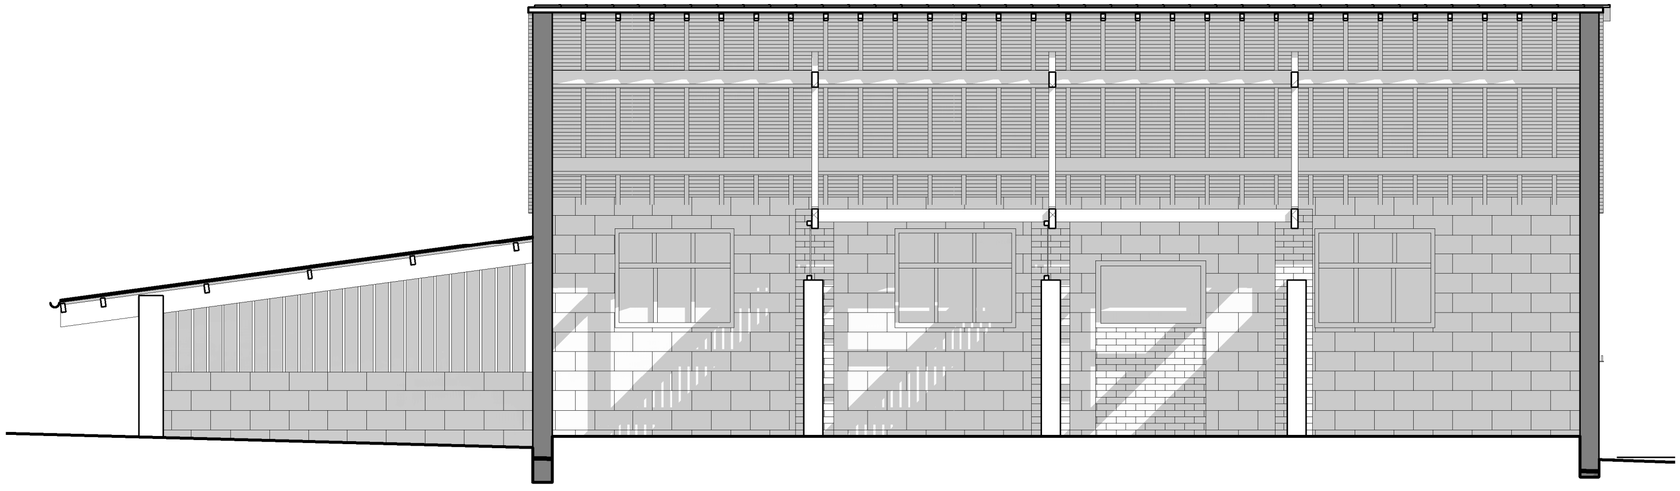

Section B-B1 'as existing'

0m 5m

Rev	Date	Drawn	Description
A	05/06/23	AC	Amended for Planning

ctd architects

Clerk Bank House
Clerk Bank
LEEK
Staffordshire
ST13 5HE

t : 01538 373477 e : info@ctdarchitects.co.uk
f : 01538 386503 w : www.ctdarchitects.co.uk

ctd architects © 2023

- This drawing is copyright.
- All dimensions to be checked on site before proceeding.
- Contractor must notify the architect of any discrepancies before proceeding.
- Contractor to check/adjust dimensions of new work to suit existing conditions. Do not assume existing structure or details are plumb, square or level.
- All drawings to be read in conjunction with all other consultants drawings and specs.

Client
Basford Properties Ltd.

Project
Proposed conversion of existing barn
Lodge Farm Barns, Basford Green, CHEDDLETON, ST13 7ER

Title
Section A-A1 & B-B1 'as existing'

Scale	Size	Drawn	Chk'd	Date
1 : 50	A2	SJ	KL	24/01/23

Status
PLANNING

Job No.	Drawing No	Rev.
2305	AL08	A