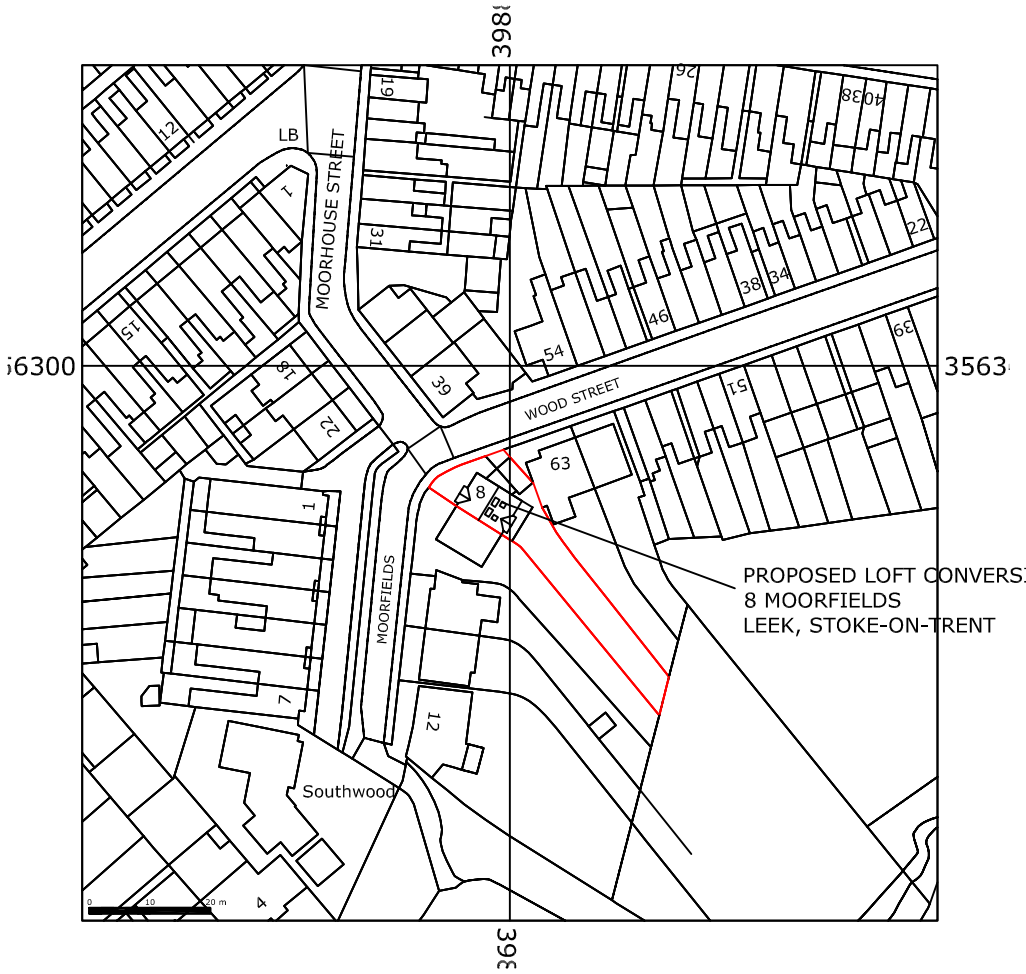

LOCATION PLAN
SCALE 1 : 1250



BLOCK PLAN
SCALE 1 : 500

N

CLIENT	MR & MRS NUNNS
PROJECT	PROPOSED LOFT CONVERSION
ADDRESS	8 MOORFIELDS LEEK STOKE-ON-TRENT
TITLE	BLOCK AND LOCATION PLAN
DRAWING NO.	1604/ 3
REVISION SUFFIX:	
SCALE	1 : 1250 1 : 500
DATE	03.07.23

knightpyatt
architectural services
chartered surveyors
Tel: 01625 614447
Email: andy@knightpyatt.co.uk
Website: www.knightpyatt.co.uk
24 Landseer Drive
Macclesfield, Cheshire.
SK10 3RU

A4