

REAR ELEVATION



SIDE ELEVATION



FRONT ELEVATION

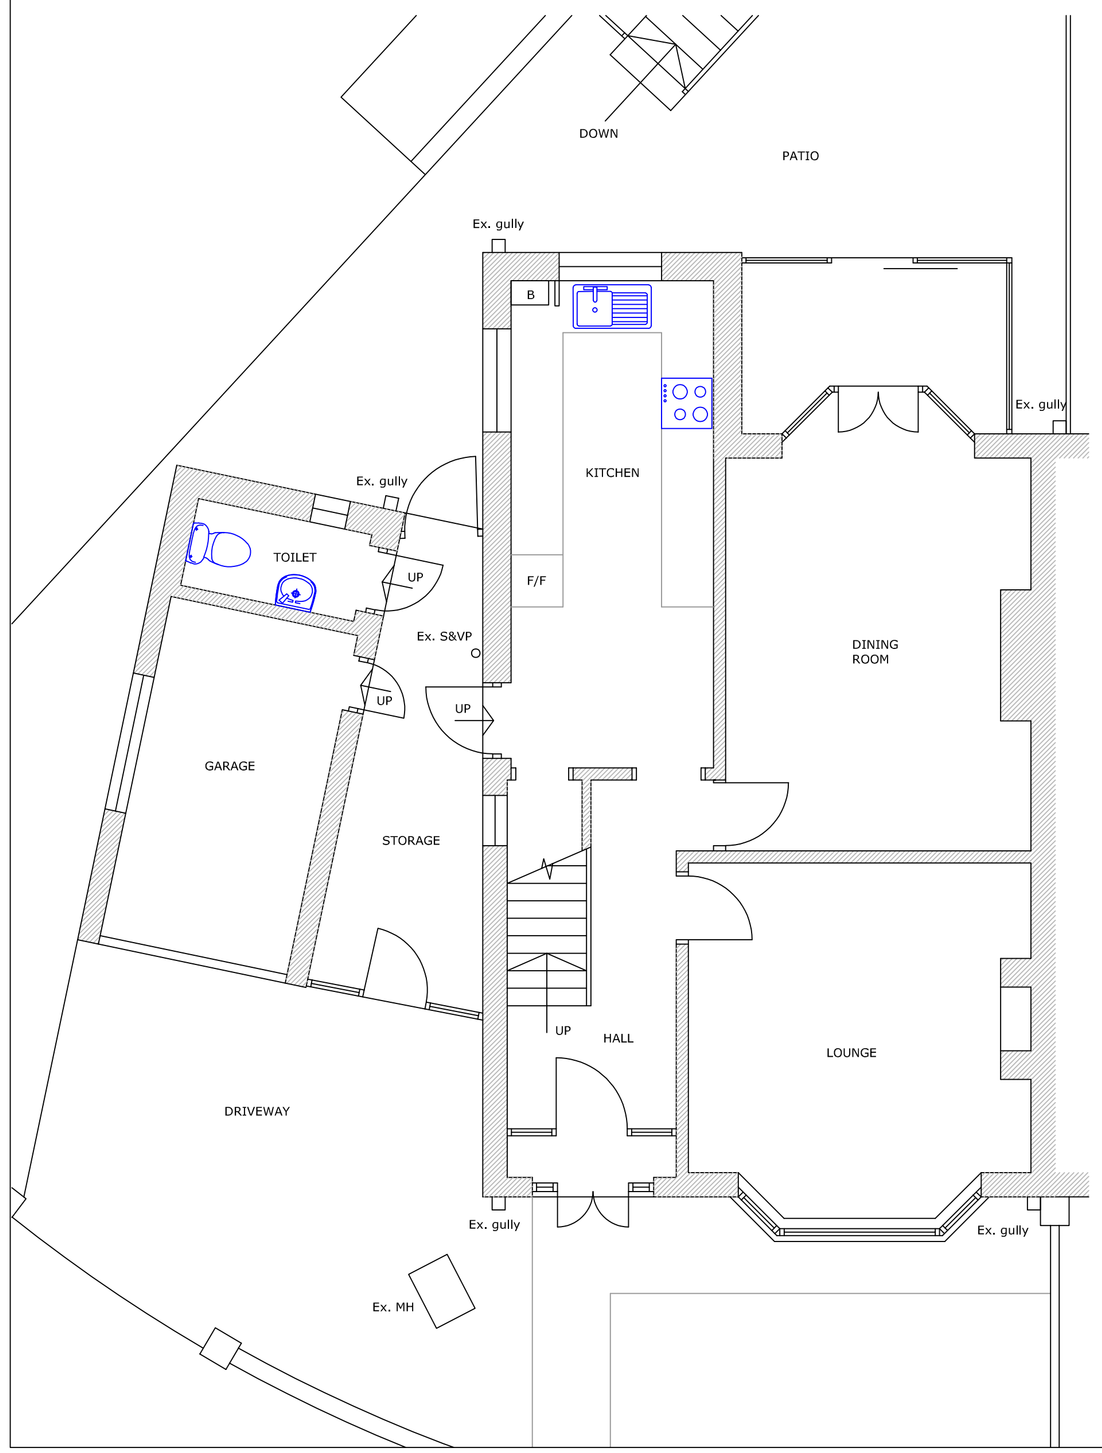



FIRST FLOOR PLAN

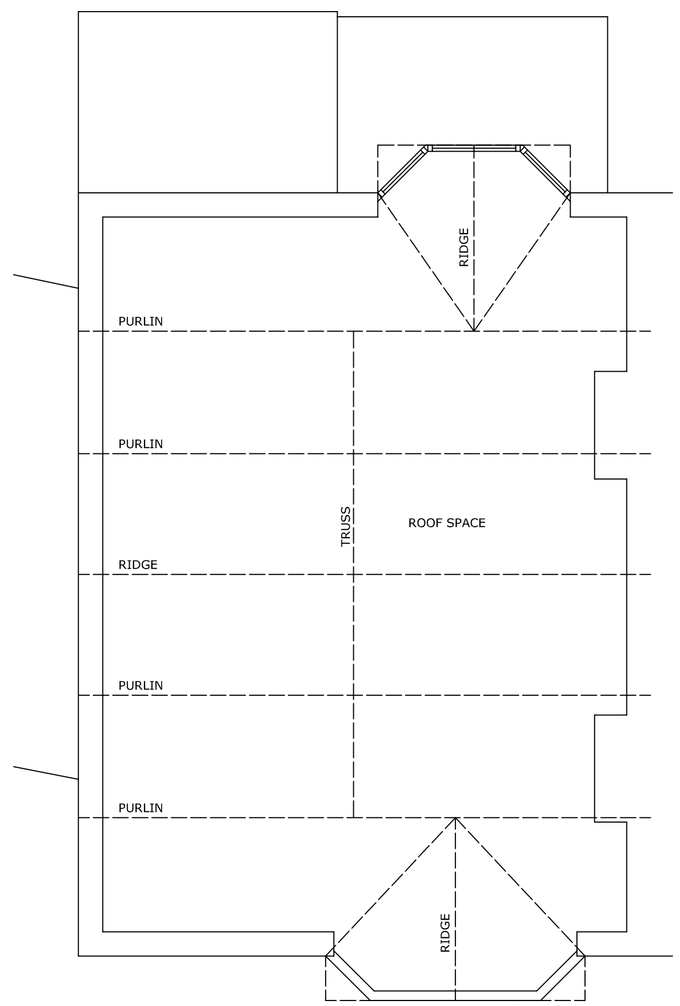

ROOF PLAN

CLIENT	MR & MRS NUNNS
PROJECT	PROPOSED EXTENSION & ALTERTAIONS
ADDRESS	8 MOORFEILDS LEEK STOKE-ON-TRENT
TITLE	PLANS AS EXISTING
DRAWING NO.	1604/ 1
REVISION SUFFIX:	
SCALE	1 : 50
DATE	19.04.23

knightpyatt
architectural services
chartered surveyors

Tel: 01625 614447
Email: andy@knightpyatt.co.uk
Website: www.knightpyatt.co.uk

24 Landseer Drive,
Macclesfield, Cheshire.
SK10 3RU

A1