


REAR ELEVATION




SIDE ELEVATION




FRONT ELEVATION

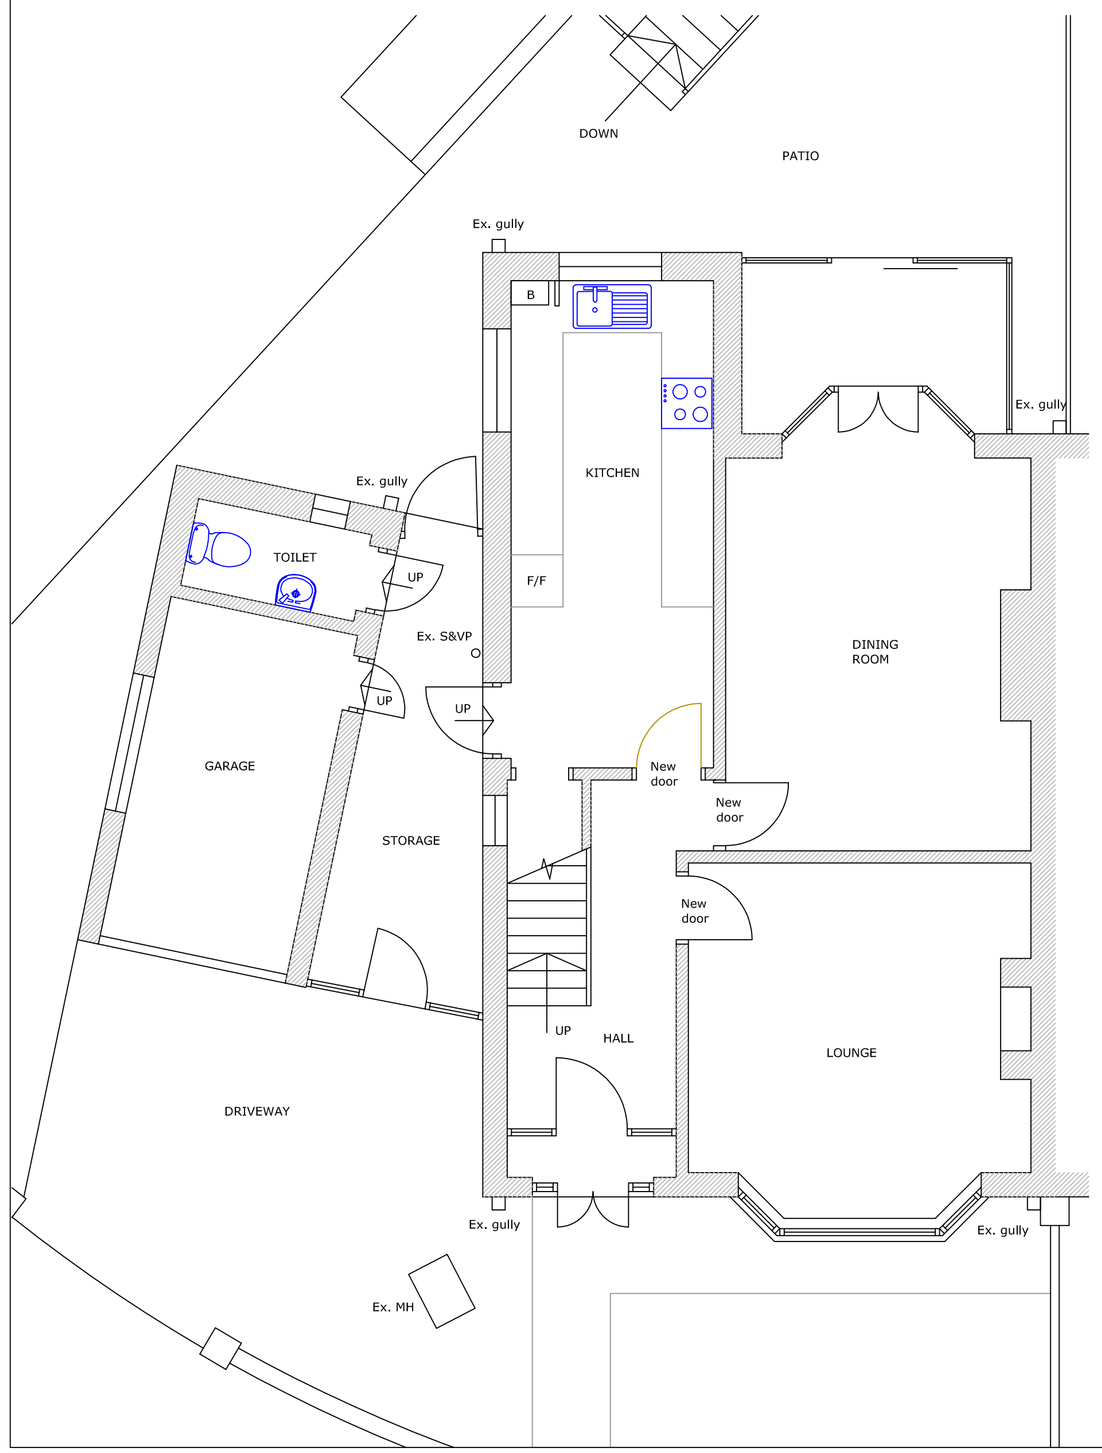


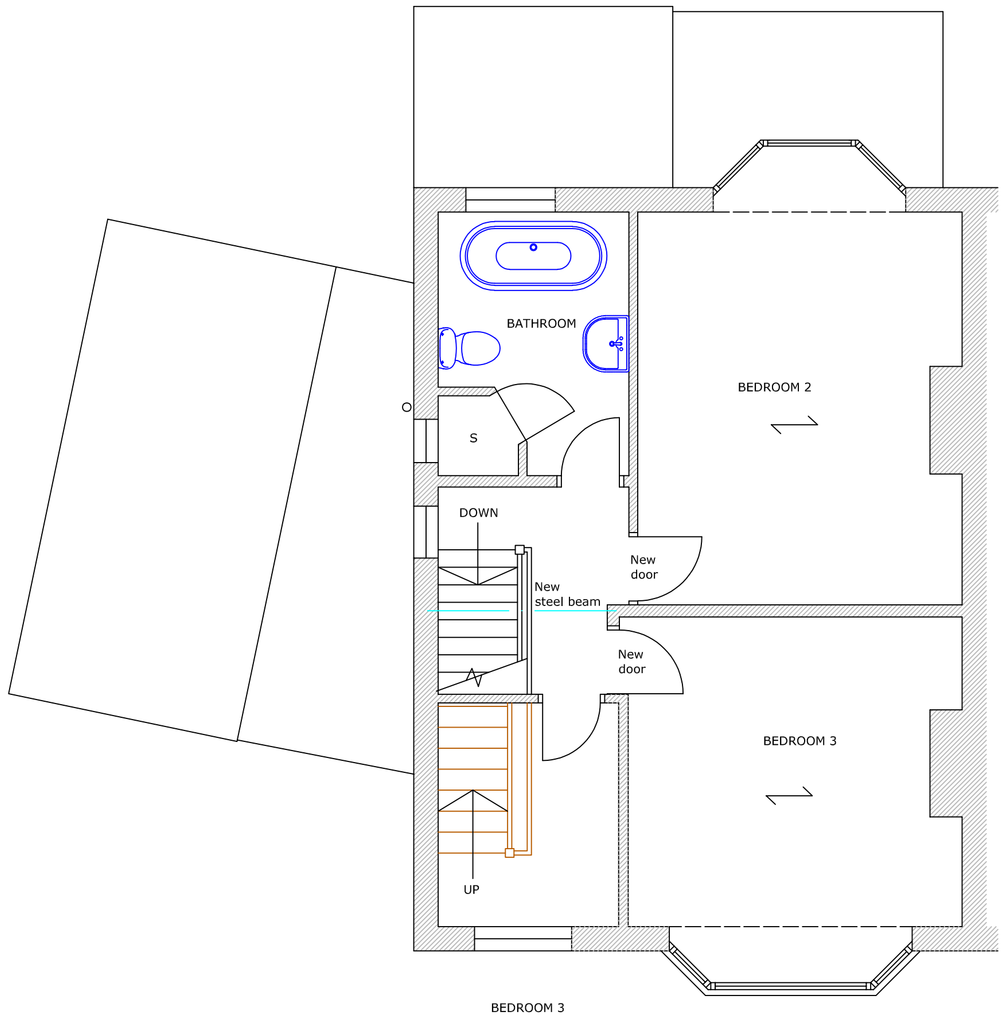

FIRST FLOOR PLAN

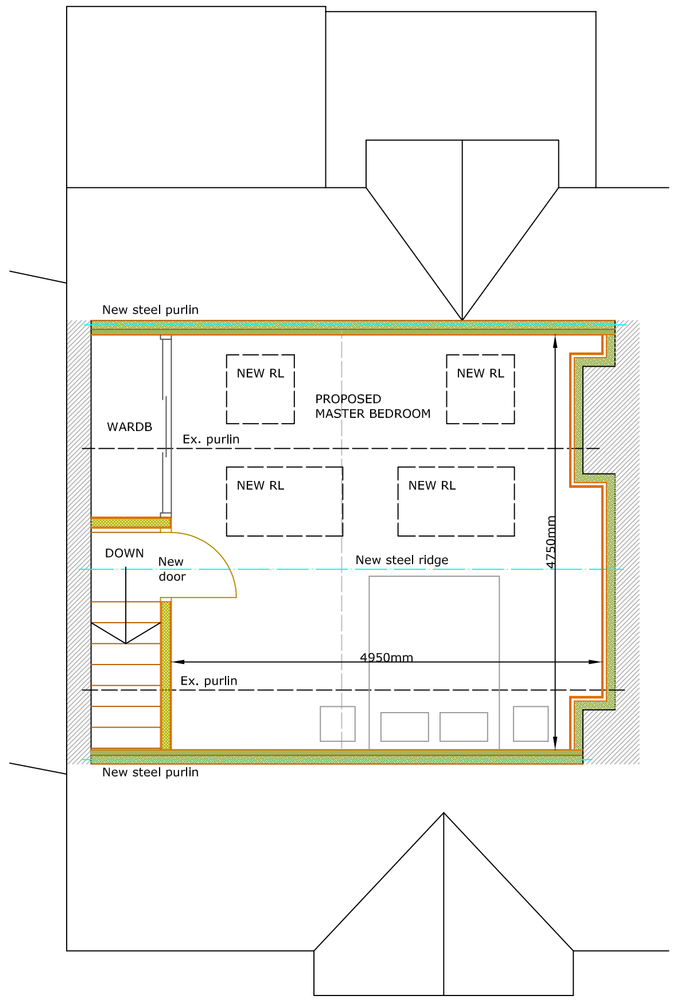

SECOND FLOOR PLAN

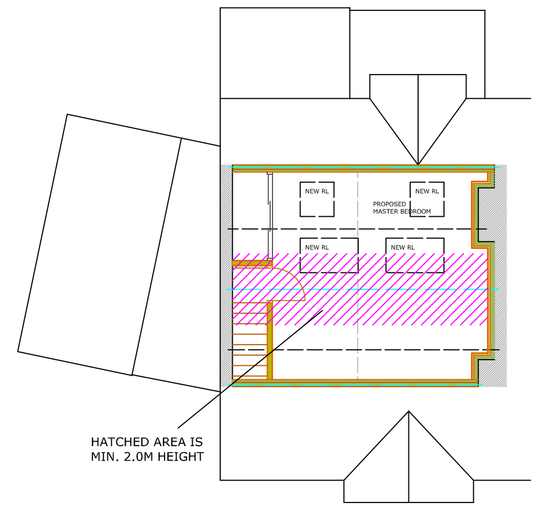

SECOND FLOOR PLAN
SCALE 1 : 100

Rev.B. Clients general revisions. 19.06.23
Rev.A. Clients general revisions. 26.05.23

CLIENT	MR & MRS NUNNS
PROJECT	PROPOSED EXTENSION & ALTERTAIONS
ADDRESS	8 MOORFIELDS LEEK STOKE-ON-TRENT
TITLE	PLANS AS PROPOSED
DRAWING NO.	1604/ 2
REVISION SUFFIX:	B
SCALE	1 : 50 1 : 100
DATE	19.06.23

knightpyatt
architectural services
chartered surveyors

Tel: 01625 614447
Email: andy@knightpyatt.co.uk
Website: www.knightpyatt.co.uk

24 Landseer Drive,
Macclesfield, Cheshire.
SK10 3RU

A1