FLOOR PLAN

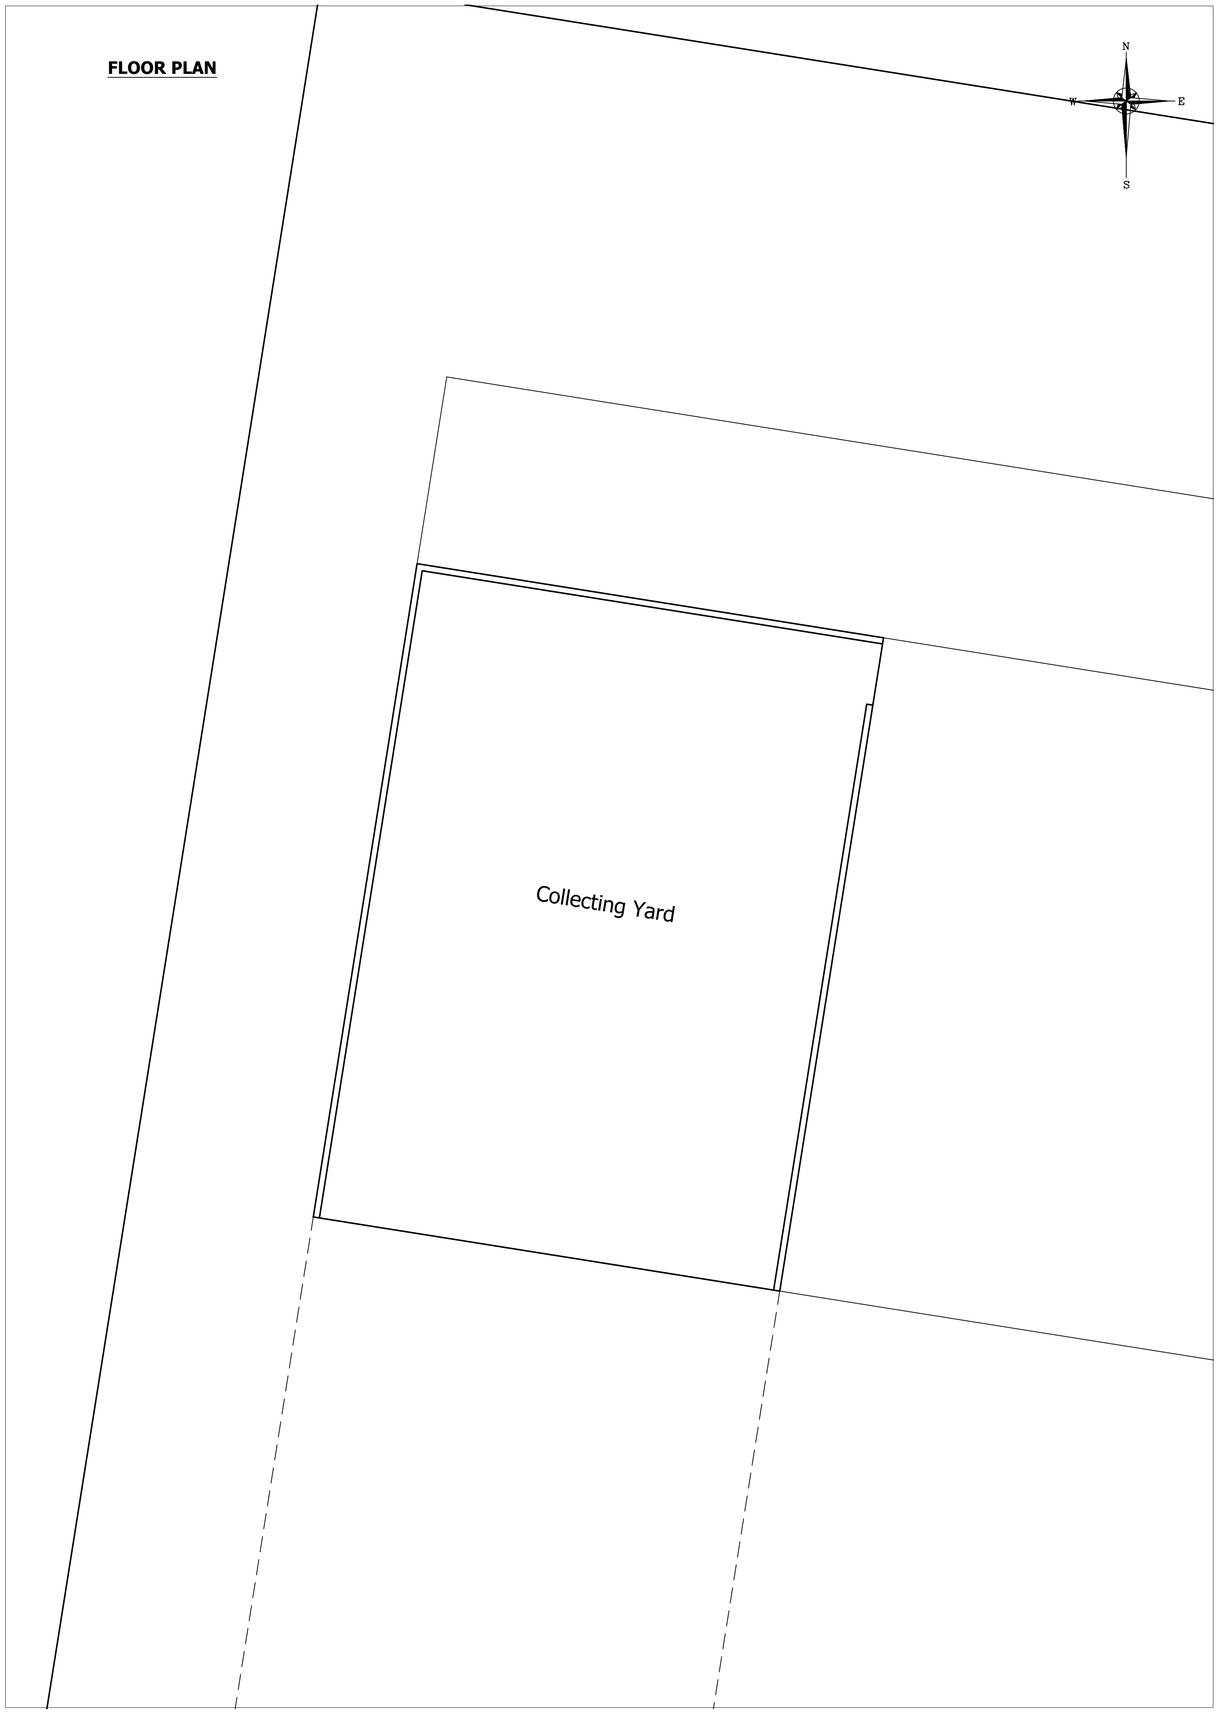

ROOF PLAN

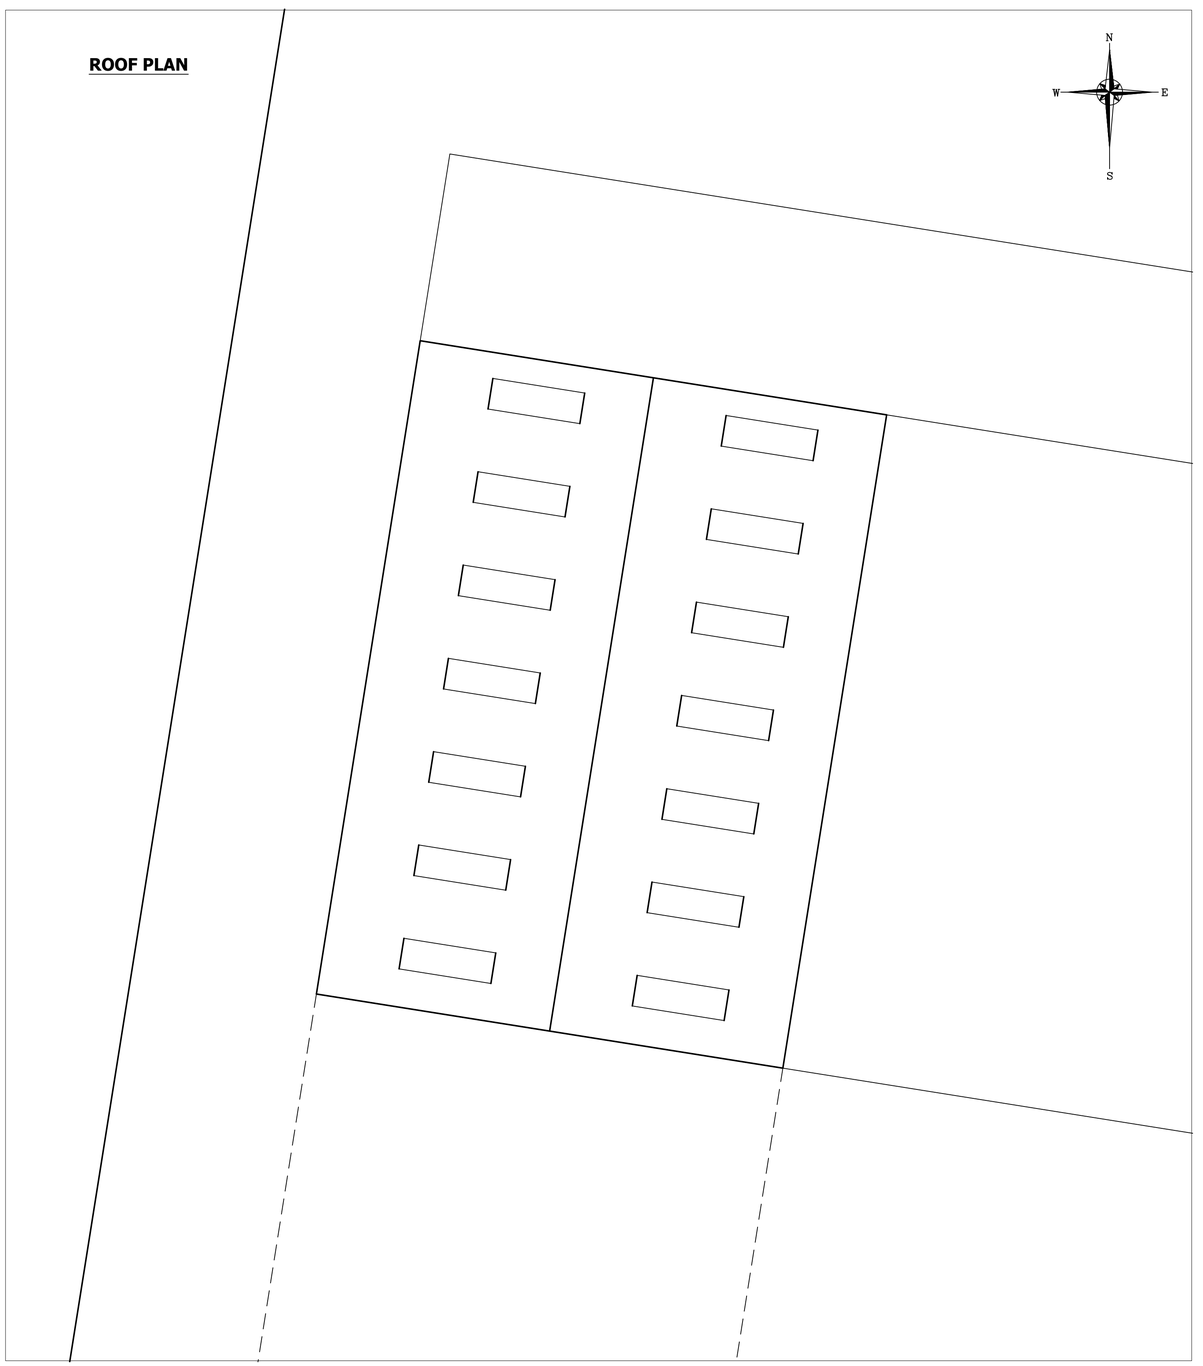

Reproduced from Ordnance Survey digital map data, 1:2500 scale, by permission of Ordnance Survey on behalf of The Controller of Her Majesty's Stationery Office.
© Crown copyright. All rights reserved. Licence Number: 100005813

Bagshaws LLP

Vine House, Ashbourne, Derbyshire. DE6 1AE
Telephone: 01335 342201 opt:2
www.bagshaws.com

Applicant:	Birchwood Park Farms Forest Farm, Swinscoe, Ashbourne, Derbyshire, DE6 2BU
Proposal:	Erection of Covered Collecting Yard
Scales: 1:100 @ A1	Detail: Floor and Roof Plan
Date: 7th June 2023	Drawing No. 13089-029