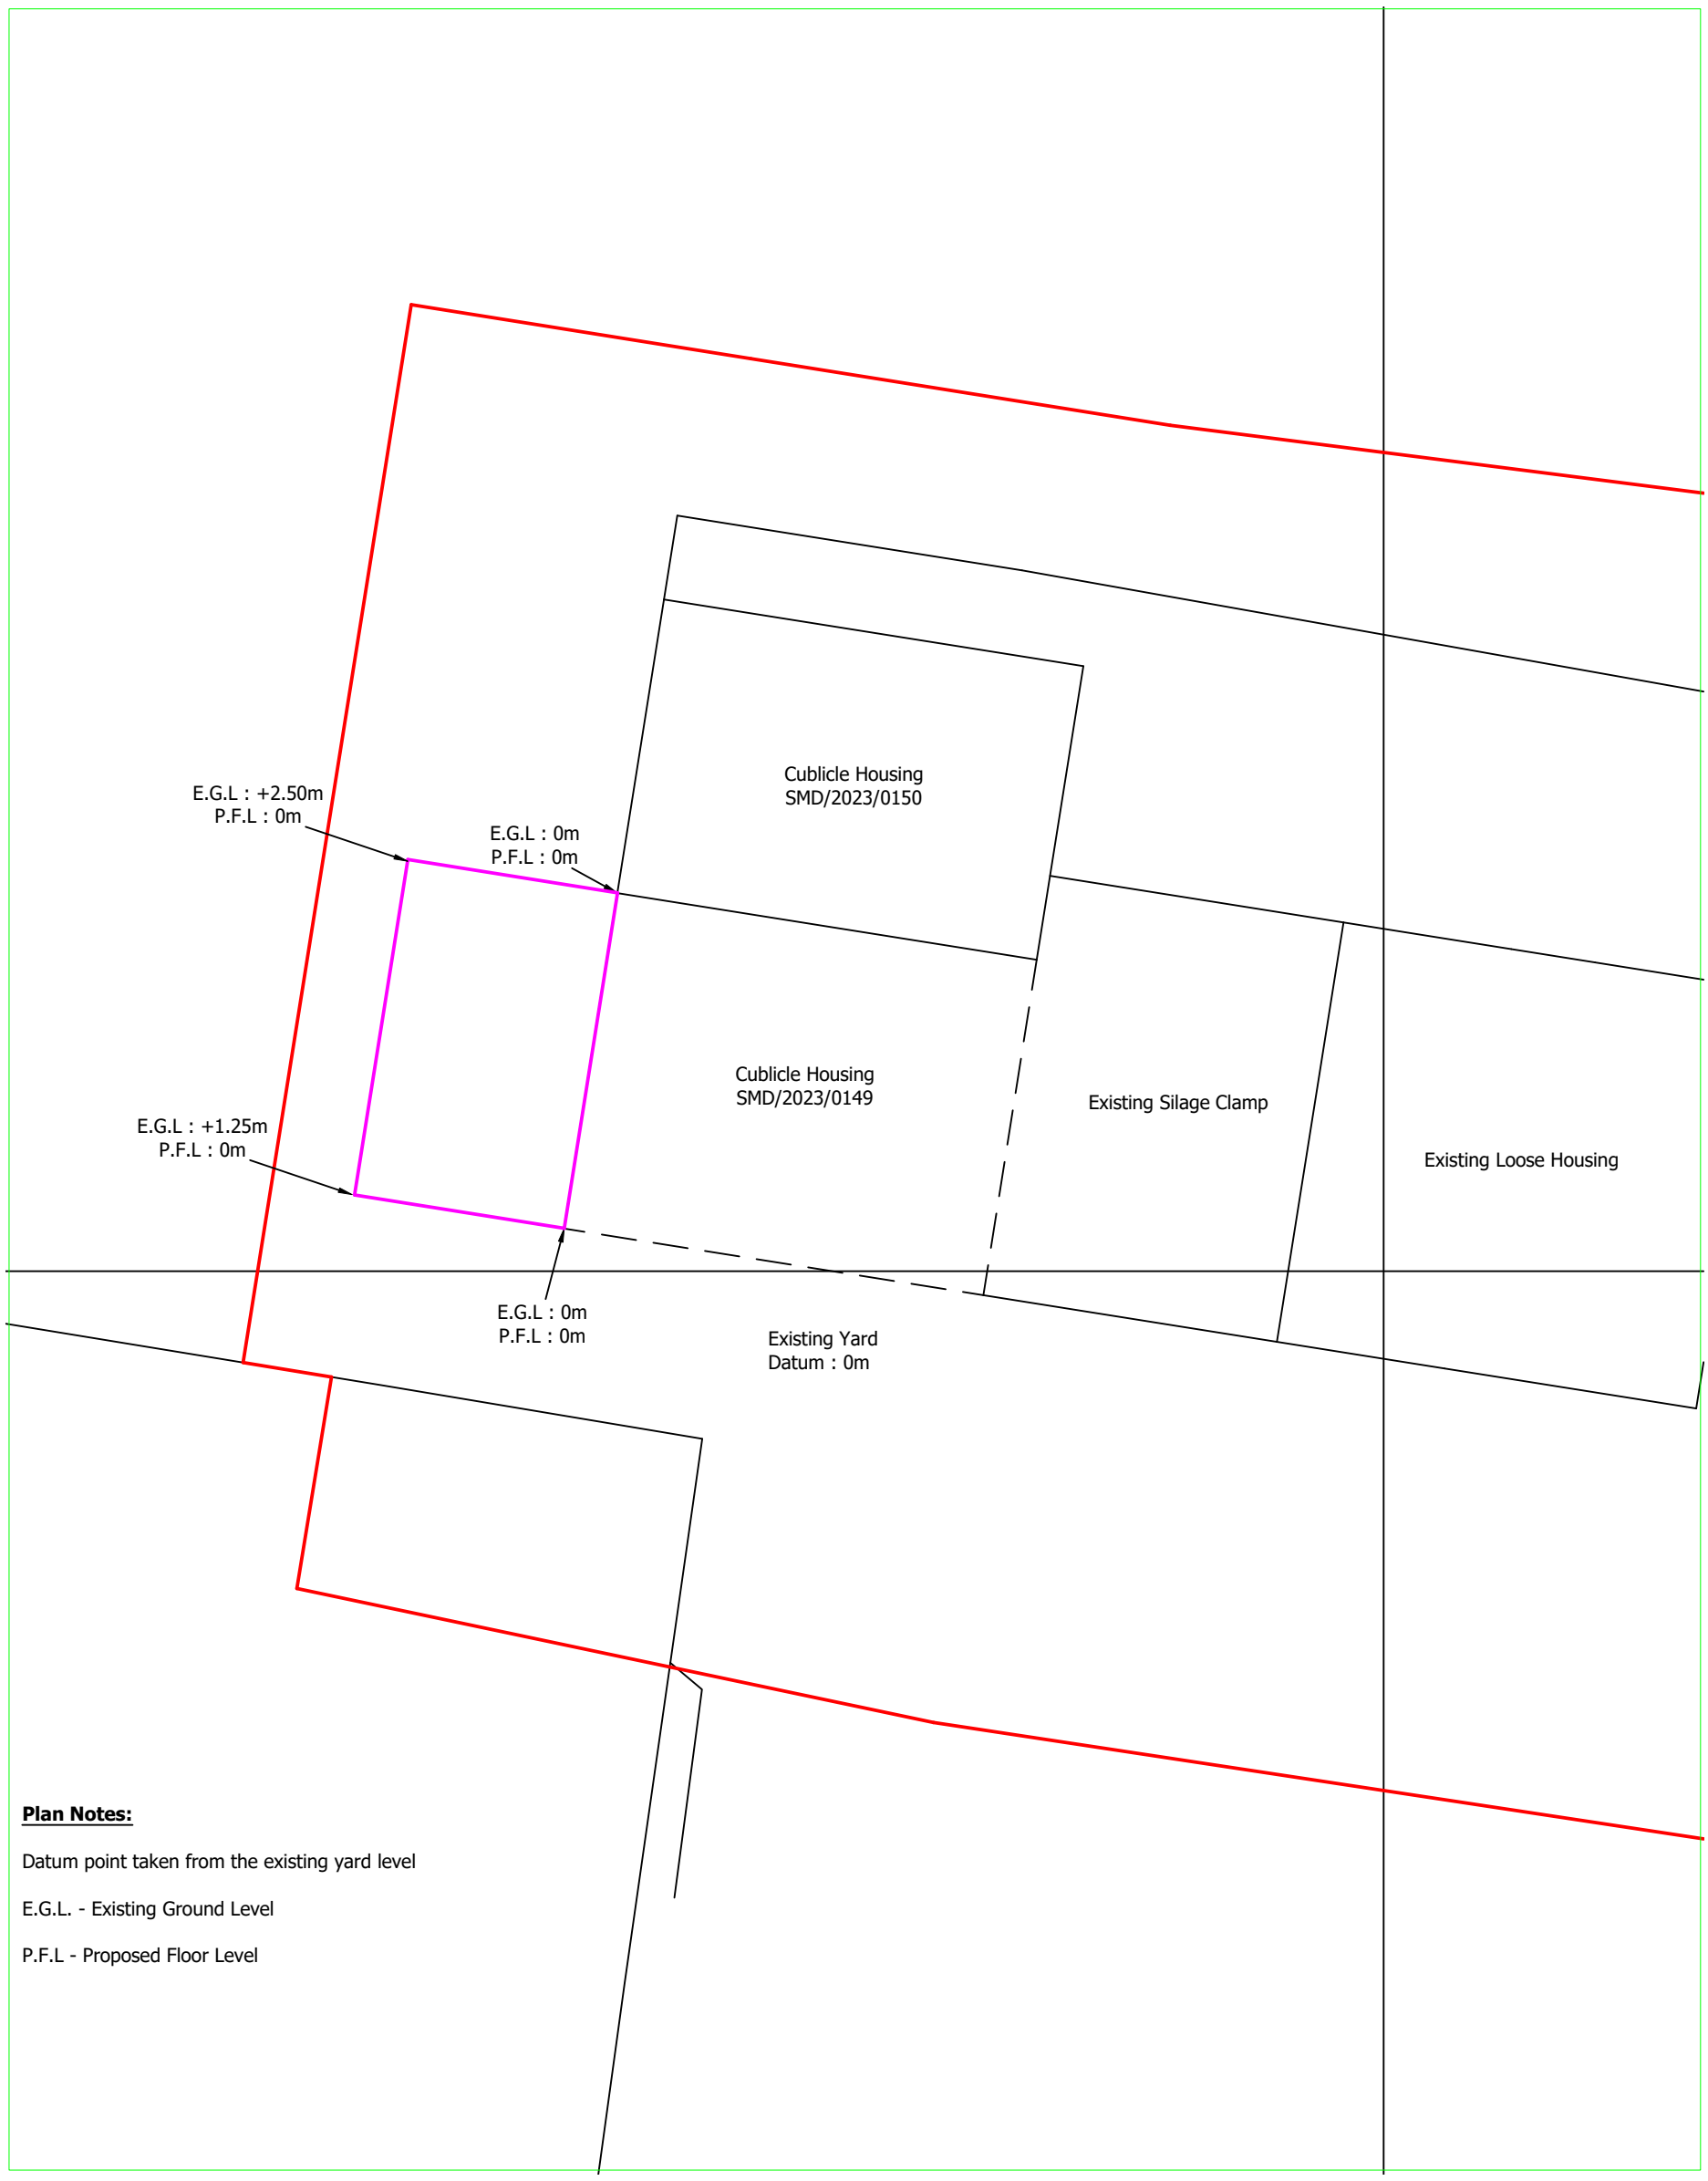

Plan Notes:

Datum point taken from the existing yard level

E.G.L. - Existing Ground Level

P.F.L - Proposed Floor Level

Reproduced from Ordnance Survey digital map data, 1:2500 scale, by permission of Ordnance Survey on behalf of The Controller of Her Majesty's Stationery Office.
© Crown copyright. All rights reserved. Licence Number: 100005813

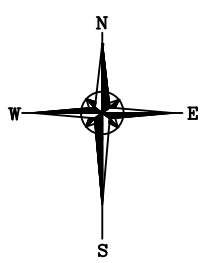

Bagshaws LLP
Vine House, Ashbourne, Derbyshire. DE6 1AE
Telephone: 01335 342201 opt:2
www.bagshaws.com

Applicant:	Birchwood Park Farms Forest Farm, Swinscoe, Ashbourne, Derbyshire, DE6 2BU
Proposal:	Proposed Agricultural Building to house Parlour and Dairy
Scales: 1:500 @ A3	Detail: Block Plan
Date: 6th June 2023	Drawing No. 14304-024