


West Elevation

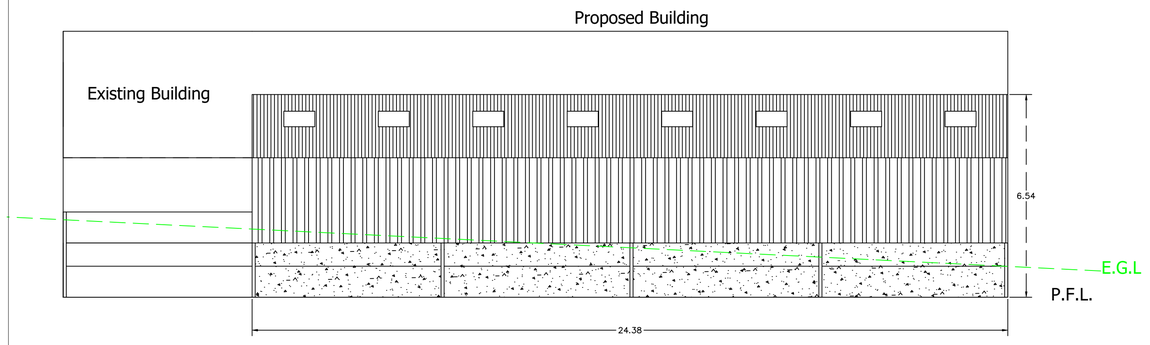


East Elevation

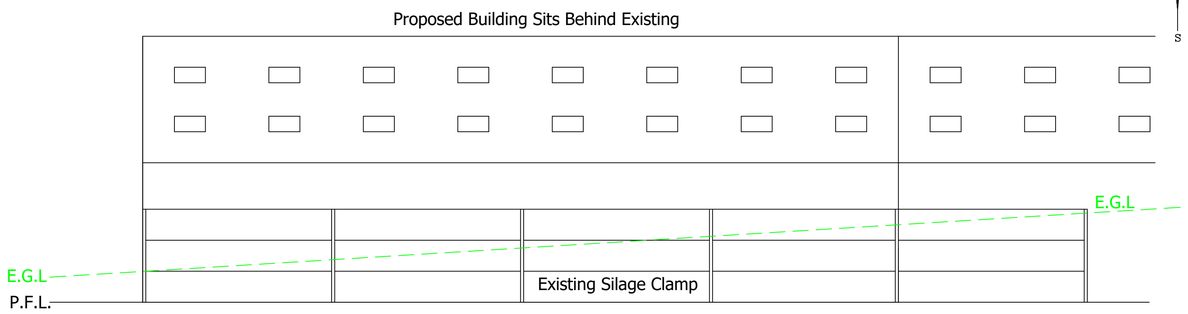


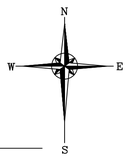

North Elevation

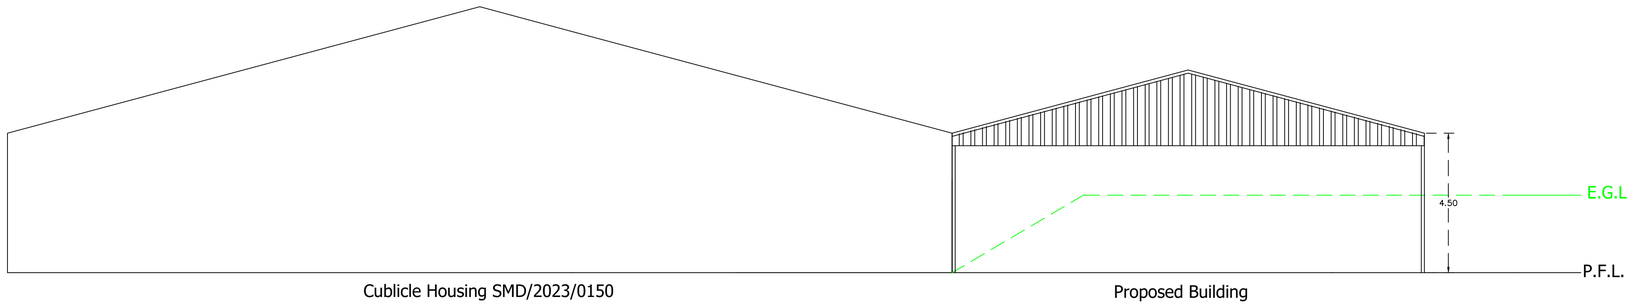

South Elevation

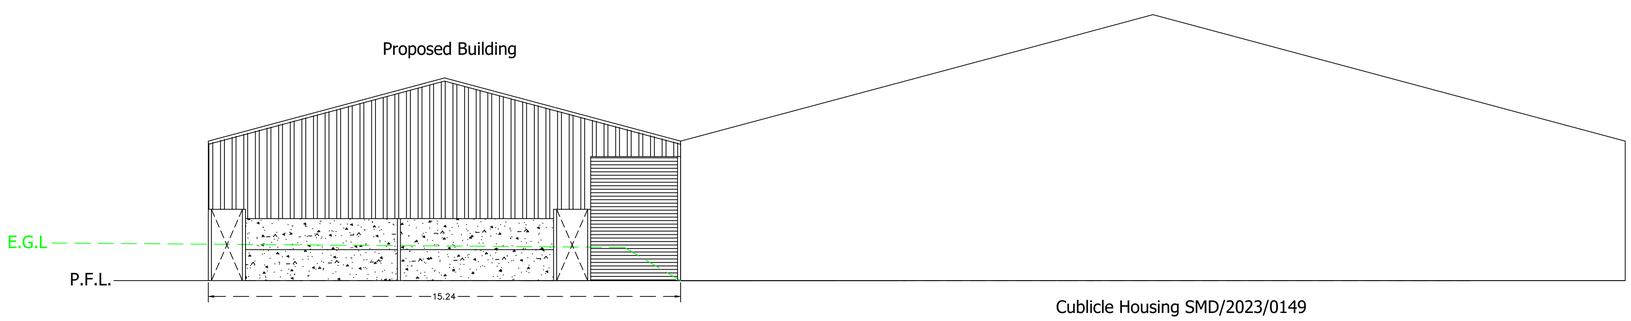

Drawing Notes:

Roof sheeting to be factory coated coloured fibre cement sheeting coloured Natural Grey

Vertical cladding to be treated Yorkshire boarding.

Below cladding to be pre-stressed concrete panels.

Pedestrian Doors : Metal sheeted

Dairy Room Door : Metal roller shutter

All dimensions are stated in metres

Definitions:

E.G.L : Existing Ground Level

P.F.L : Proposed Floor Level

Bagshaws LLP

Vine House, Ashbourne, Derbyshire. DE6 1AE
Telephone: 01335 342201 opt:2
www.bagshaws.com

Applicant:	Birchwood Park Farms Forest Farm, Swinscoe, Ashbourne, Derbyshire, DE6 2BU
Proposal:	Proposed Agricultural Building to house Parlour and Dairy
Scales: 1:100 @ A1	Detail: Elevation Details
Date: 6th June 2023	Drawing No. 14304-026