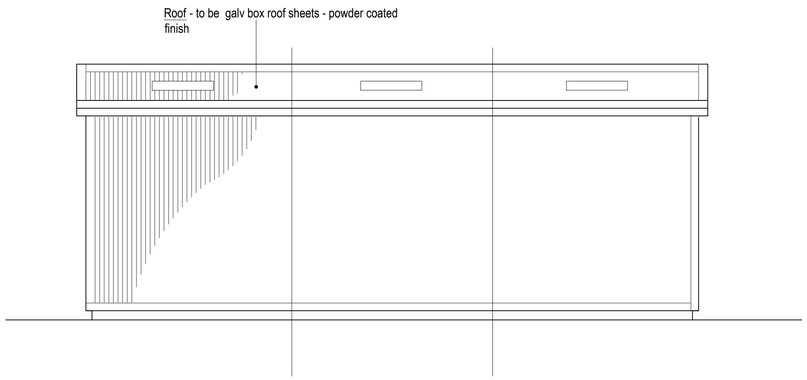

Side Elevation scale: 1:50 at A1

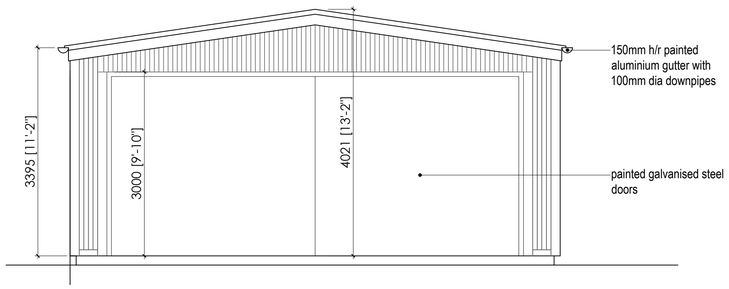

Front Elevation scale: 1:50 at A1

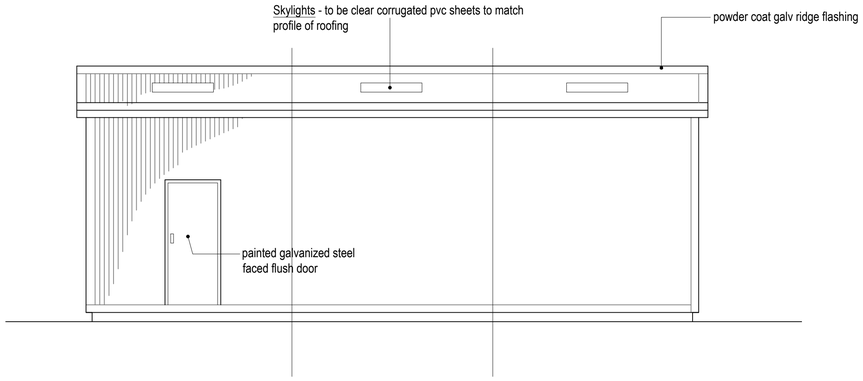

Side Elevation scale: 1:50 at A1

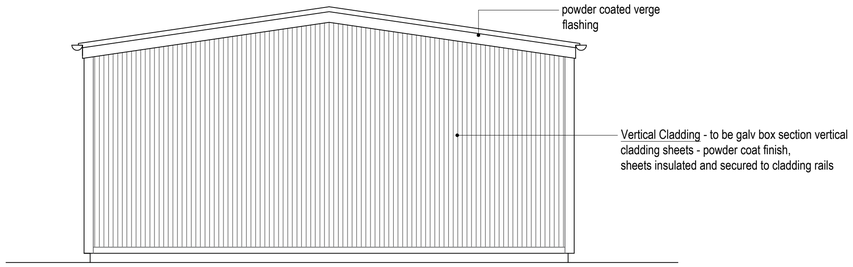

End Elevation scale: 1:50 at A1

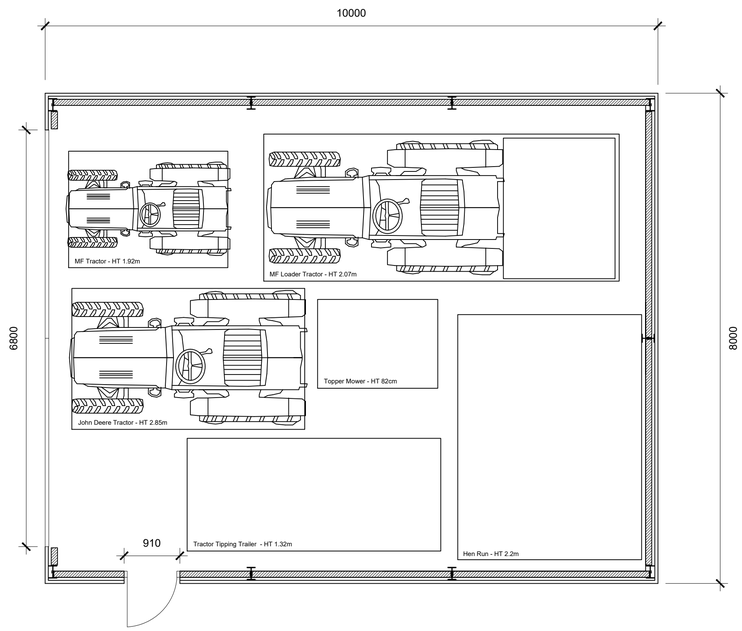

Ground Floor Plan scale: 1:50 at A1

Copyright of this drawing is vested in the Architect and it must not be copied or reproduced without consent. Figured dimensions only are to be taken from this drawing. All contractors must visit the site and be responsible for taking and checking all dimensions relative to their work. Hewitt&Carr Architects Ltd are to be advised of any variation between drawings and site conditions.
CLIENTS ARE ADVISED TO CLARIFY DIMENSIONS WITH THE ARCHITECT PRIOR TO SETTING OUT AND NOT TO SCALE FROM THE DRAWING

Rev.	Drawn	Comments	Date
A	DD	General Clients amendments	14/11/22
B	DD	General Clients amendments	15/11/22
C	DD	Vehicles indicated	04/01/23

Hewitt&Carr Architects
A: DaisyBank House I 17-19 Leek Road I Cheadle I ST10 1JE
T: 01538 756888
E: enquiries@hcarchitects.co.uk
W: www.hcarchitects.co.uk

Client

Project
Proposed Conversion of Holiday Accommodation to Single Dwelling
Bradley Elms Farm, Cheadle Rd, Alton

Title
Plan & Elevations As Proposed

Planning

Status
Planning

Date Sept 22 Drawn DD

Scale @A1 1 : 50 @ A1 Checked

Project No Drawing No.
AL(0)08 Rev C