

Ordnance Survey © Crown copyright 2021 All rights reserved. Licence number 100051789

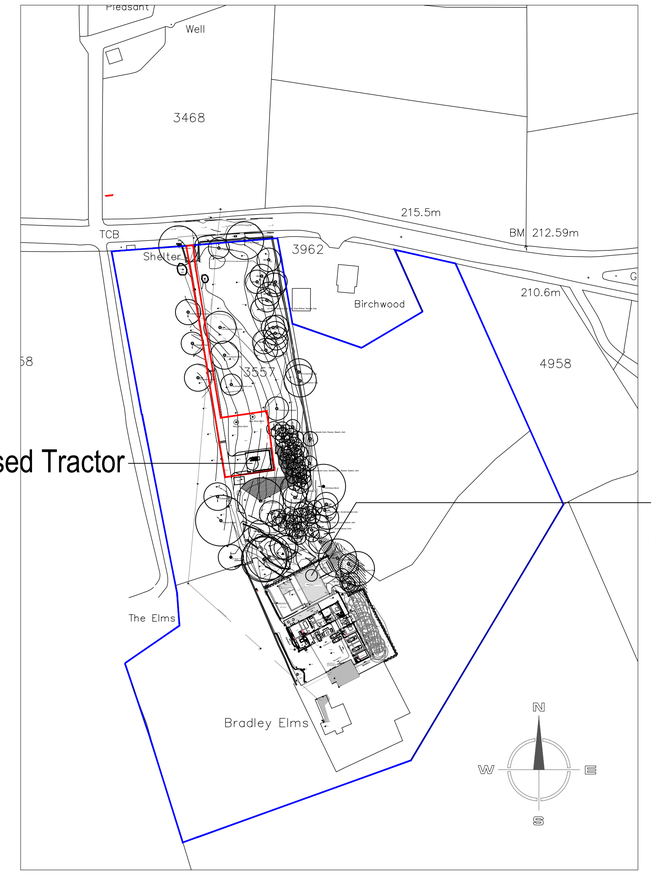

Proposed Tractor Shed

Existing Tractor Shed to be demolished

SITE LOCATION PLAN Scale 1:1250

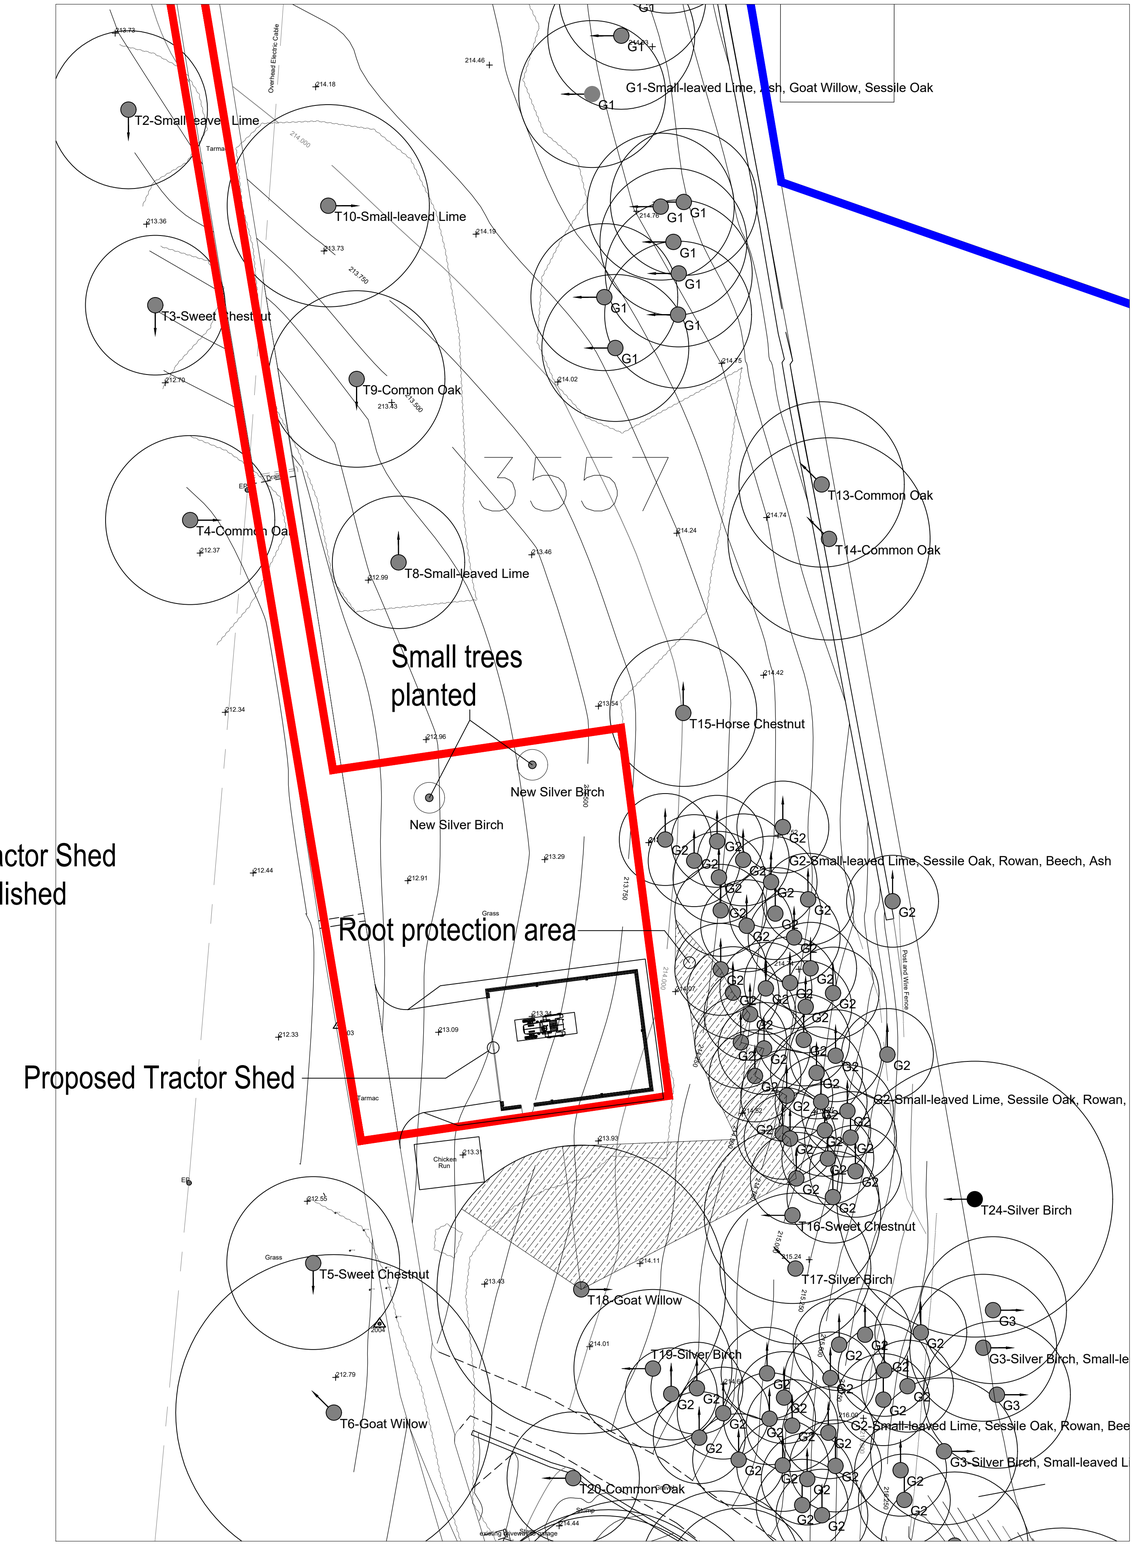

BLOCK PLAN Scale 1:200

Copyright of this drawing is vested in the Architect and it must not be copied or reproduced without consent. Figured dimensions only are to be taken from this drawing. All contractors must visit the site and be responsible for taking and checking all dimensions relative to their work. Hewitt&Carr Architects Ltd are to be advised of any variation between drawings and site conditions.
CLIENTS ARE ADVISED TO CLARIFY DIMENSIONS WITH THE ARCHITECT PRIOR TO SETTING OUT AND NOT TO SCALE FROM THE DRAWING

Rev.	Drawn	Comments	Date
A	DD	Tractor Shed repositioned. Red line amended.	08/03/23
B	DD	Tractor Shed repositioned. Red line amended.	14/03/23
C	DD	Tractor Shed repositioned. Red line amended. Blue line	12/06/23

Hewitt&Carr Architects
A: DaisyBank House I 17-19 Leek Road I Cheadle I ST10 1JE
T: 01538 756888
E: enquiries@hcarchitects.co.uk
W: www.hcarchitects.co.uk

Client

Project
Proposed Replacement Tractor Shed

Bradley Elms Farm, Cheadle Rd, Alton

Title
Site Location Plan and Block Plan
As Proposed

Status
Planning

Date Nov 22 Drawn DD

Scale @A1 1 : 1250 and 1: 200 @ A1 Checked

Project No Drawing No.
AL(0)11 Rev C

Planning

File Ref: H:\REF