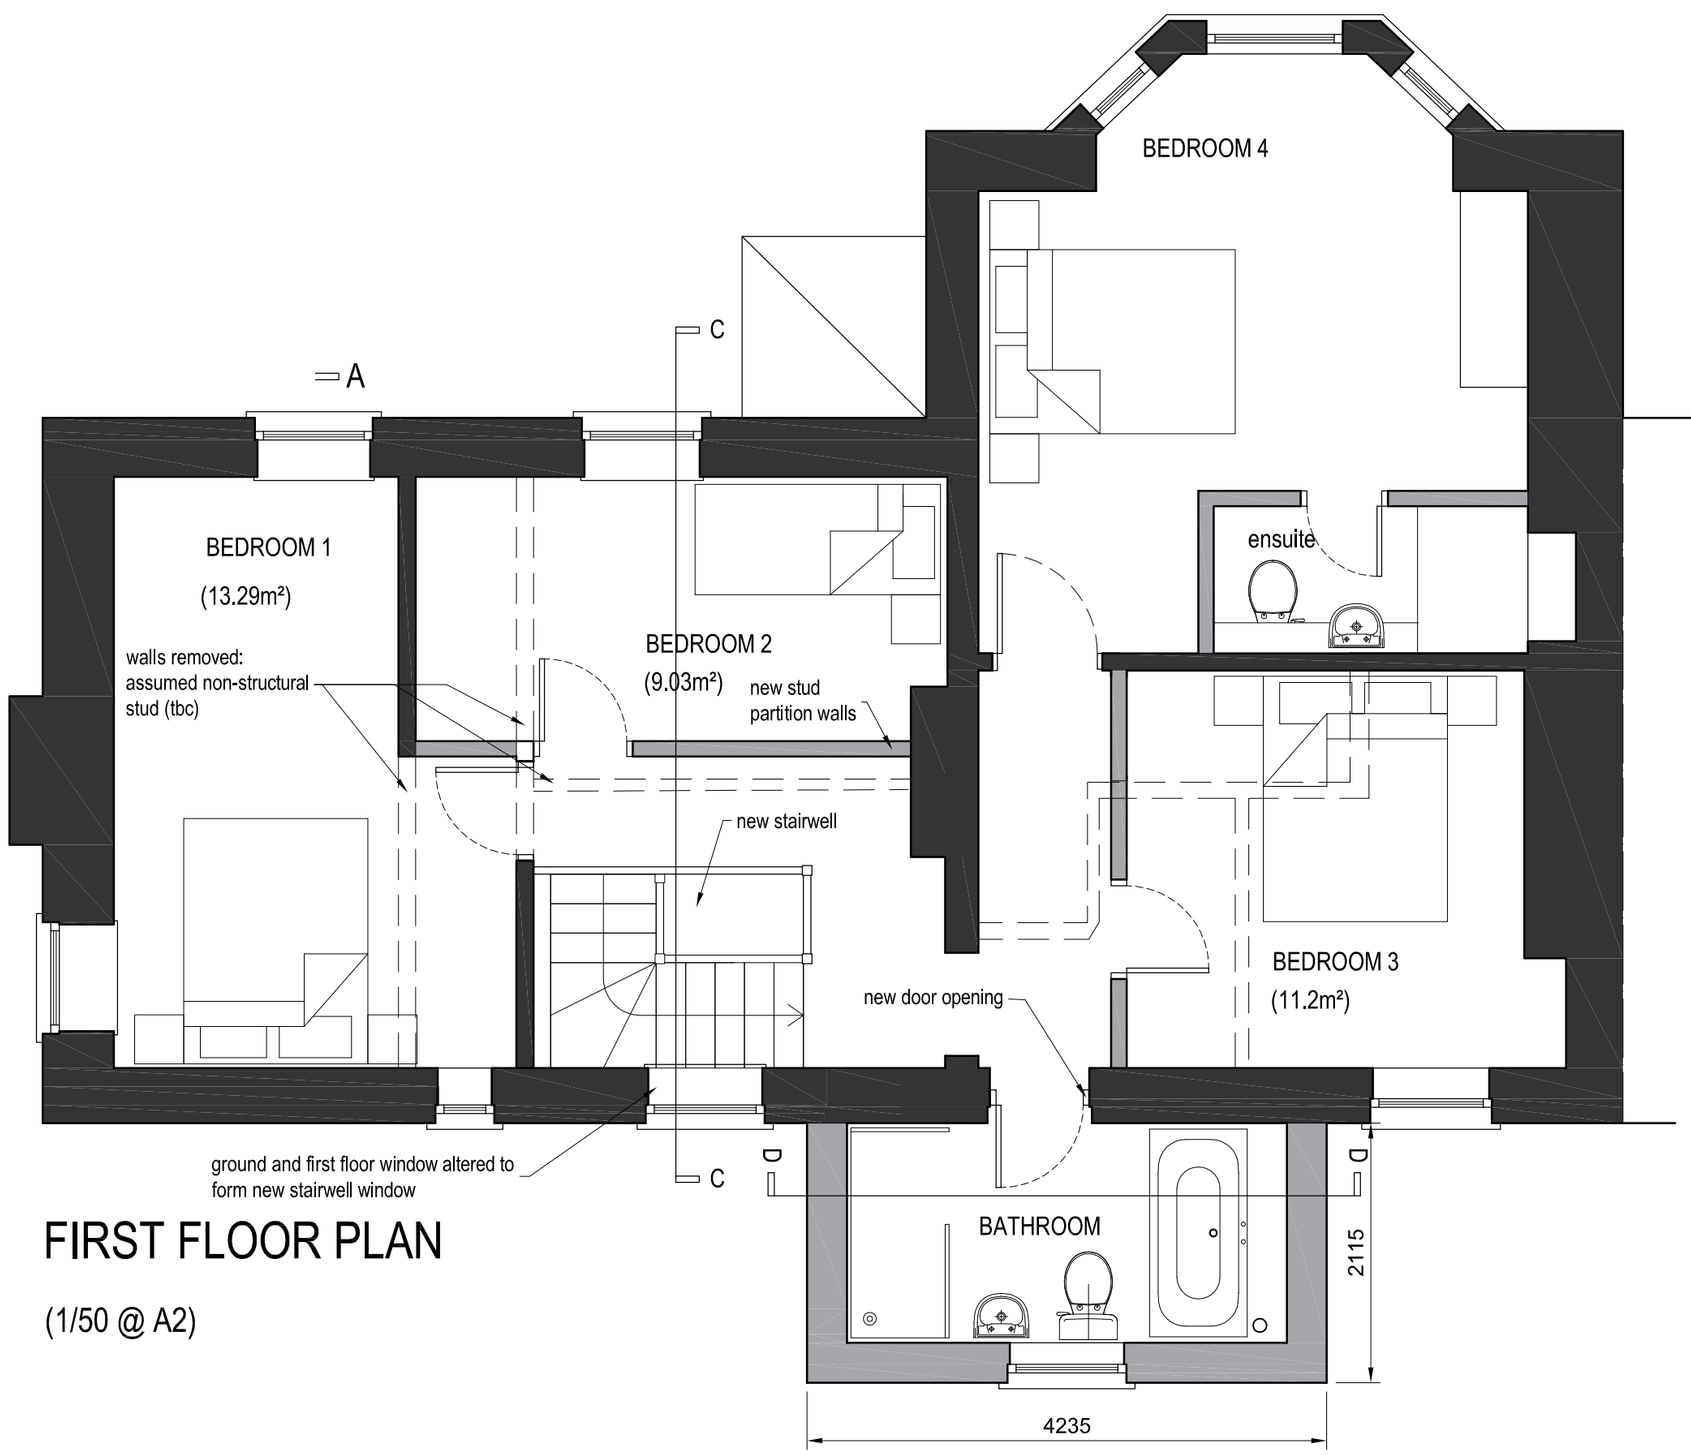

FIRST FLOOR PLAN

(1/50 @ A2)

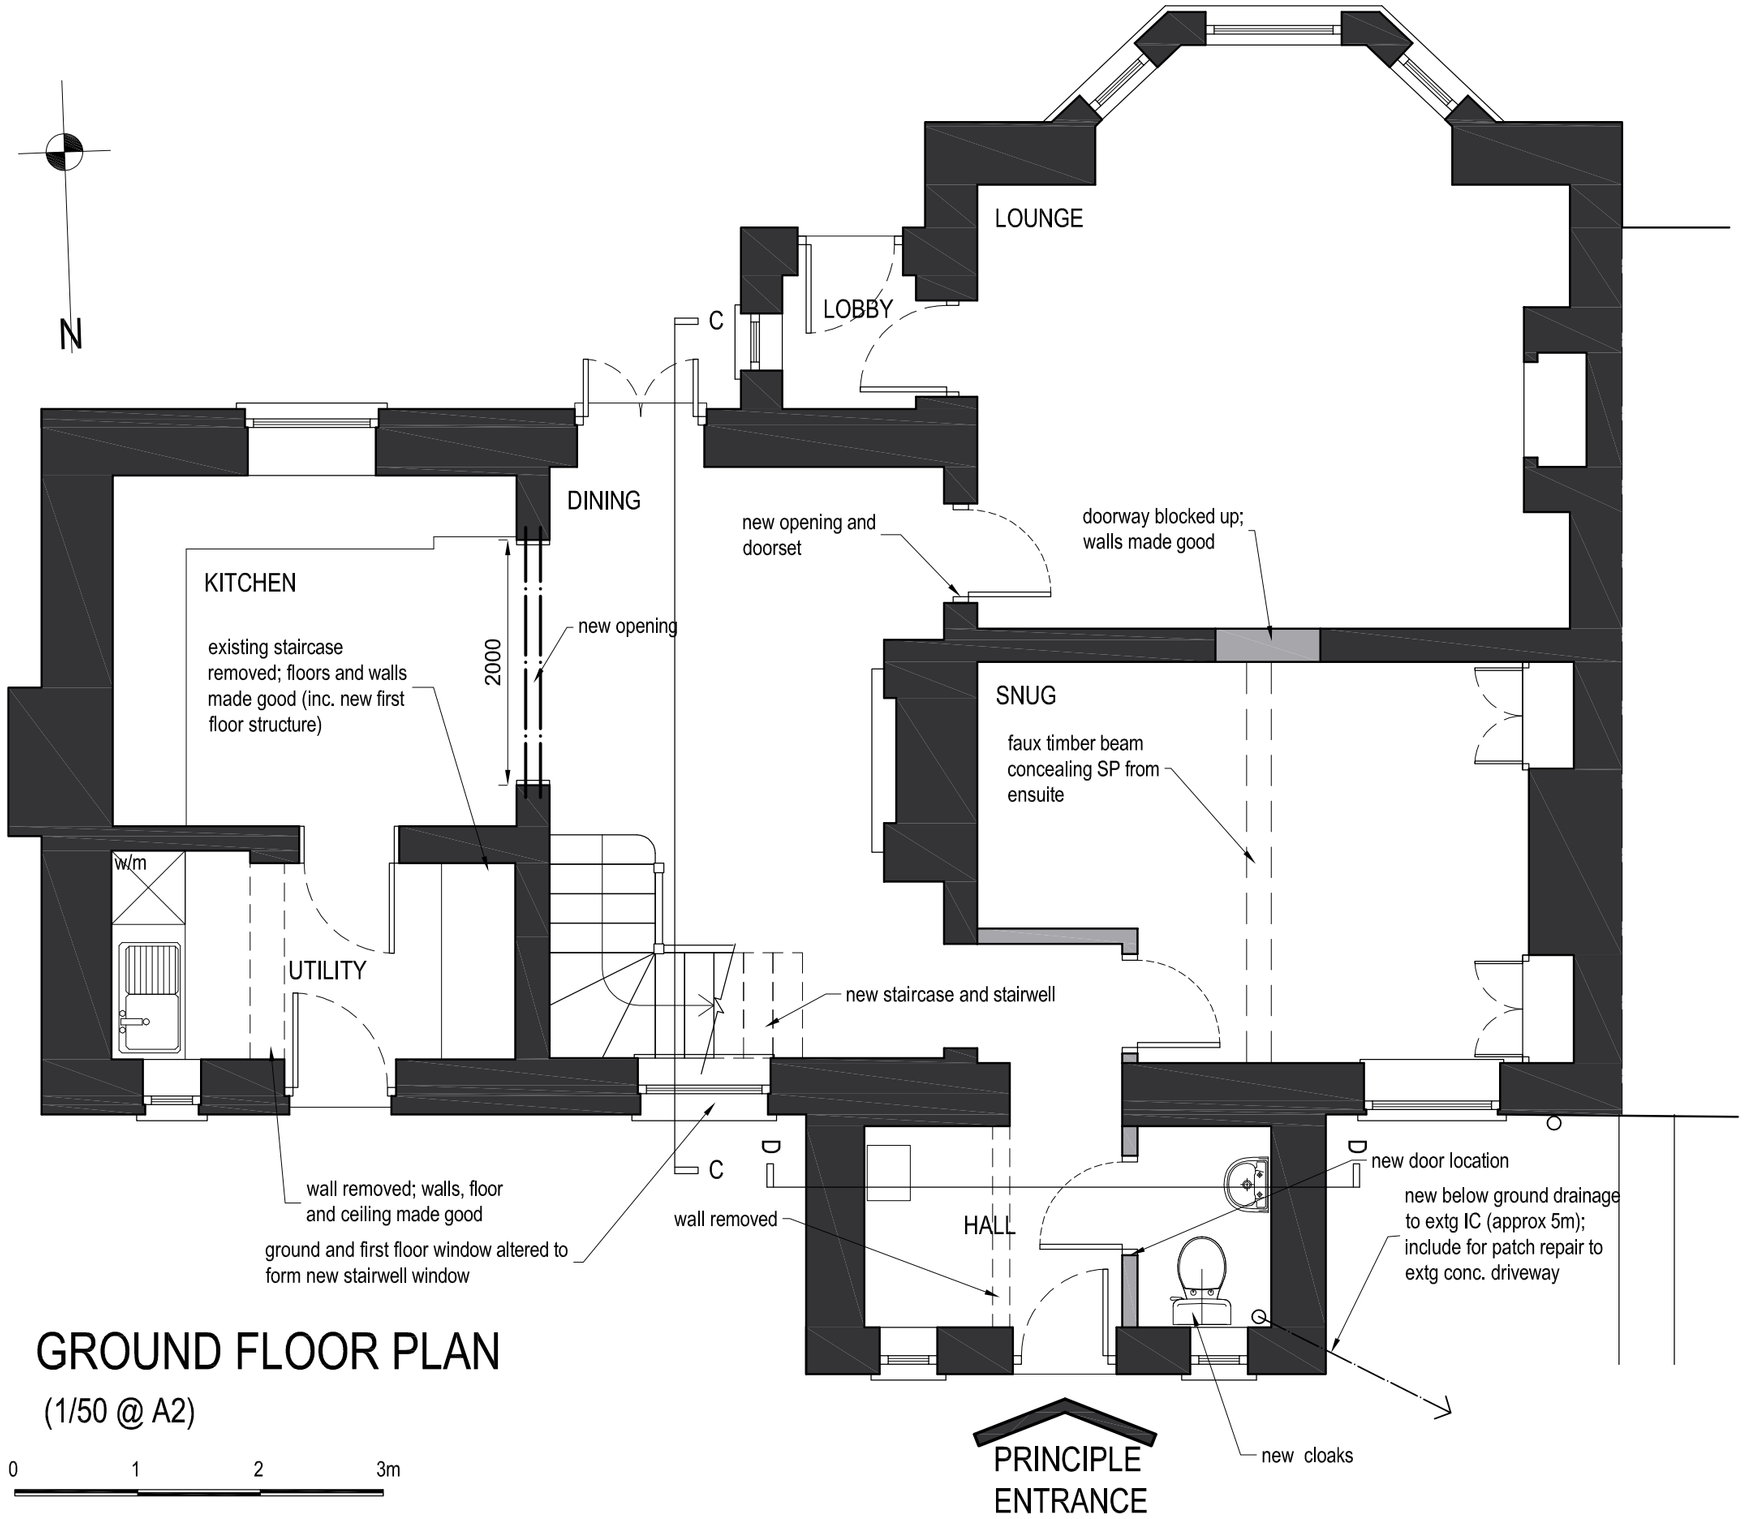

GROUND FLOOR PLAN

(1/50 @ A2)

0 1 2 3m

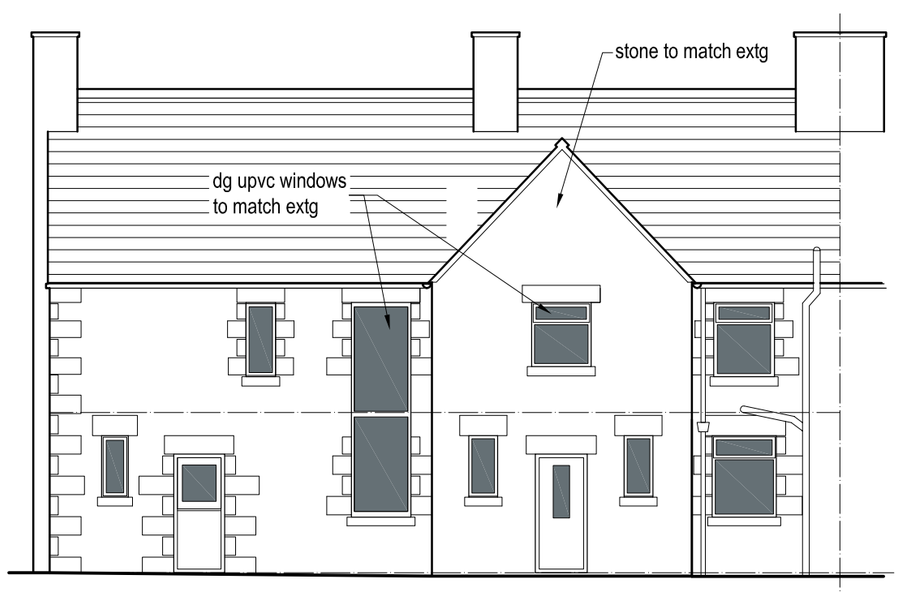

REAR ELEVATION (NORTH) (1/100 @ A2)

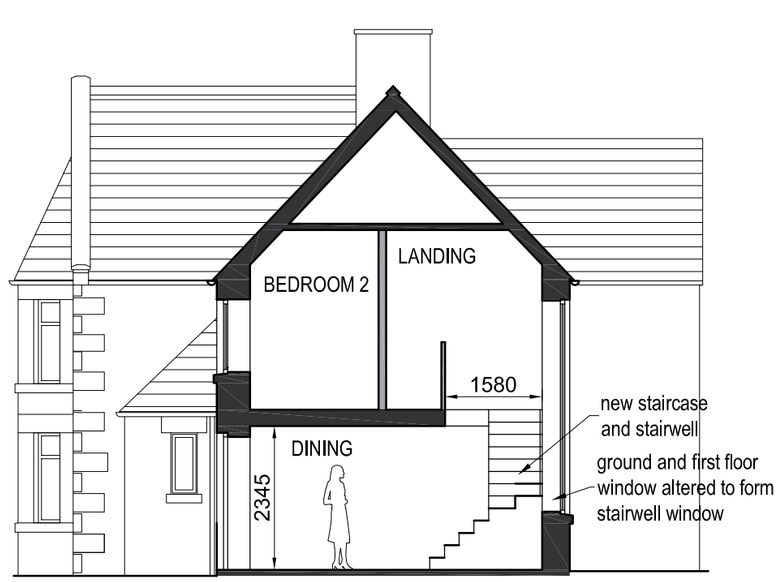

SECTION C-C (1/100 @ A2)

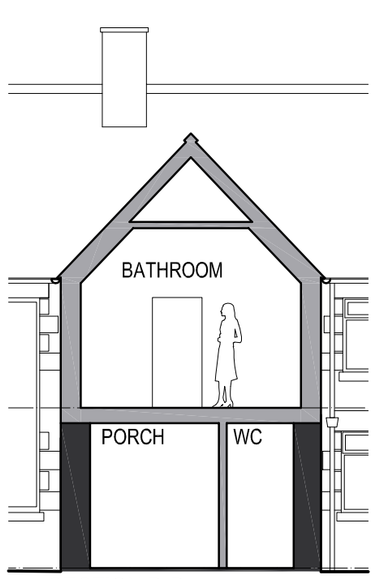

SECTION D-D (1/100 @ A2)



SIDE ELEVATION (east)

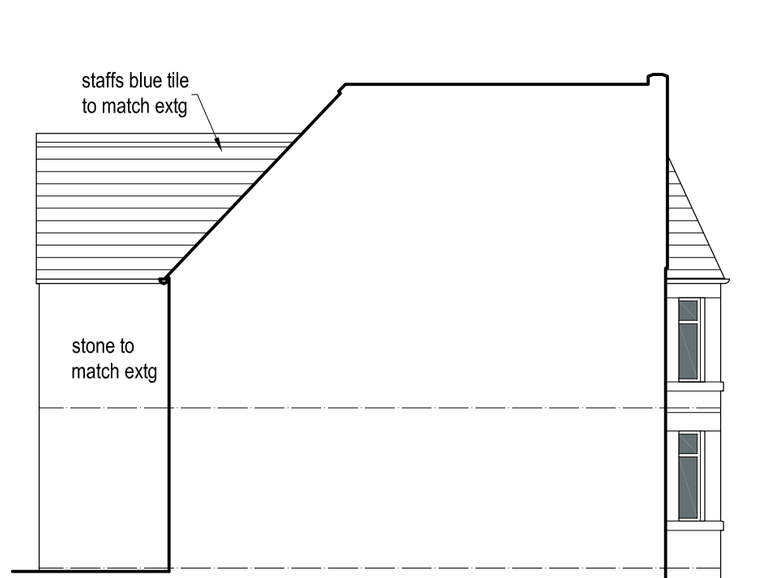

SIDE ELEVATION (west)

0 1 2 3 4 5m

A	Drawing Title Amendments	05.07.23

Ian Ankers architecture
Building and Design Consultants
Ryecroft Farm, Rushton Spencer, Macclesfield, SK11 0RP
t 01260 546944
e ross@iankers.co.uk
w www.iankers.co.uk

151 Ostlers Lane, Cheddleton
Alterations

title Plans as Proposed

date	scale	drawn by	dwg. no.	rev.
15.05.23	1/50 & 1/100 @ A2	RA	151OL-08	A