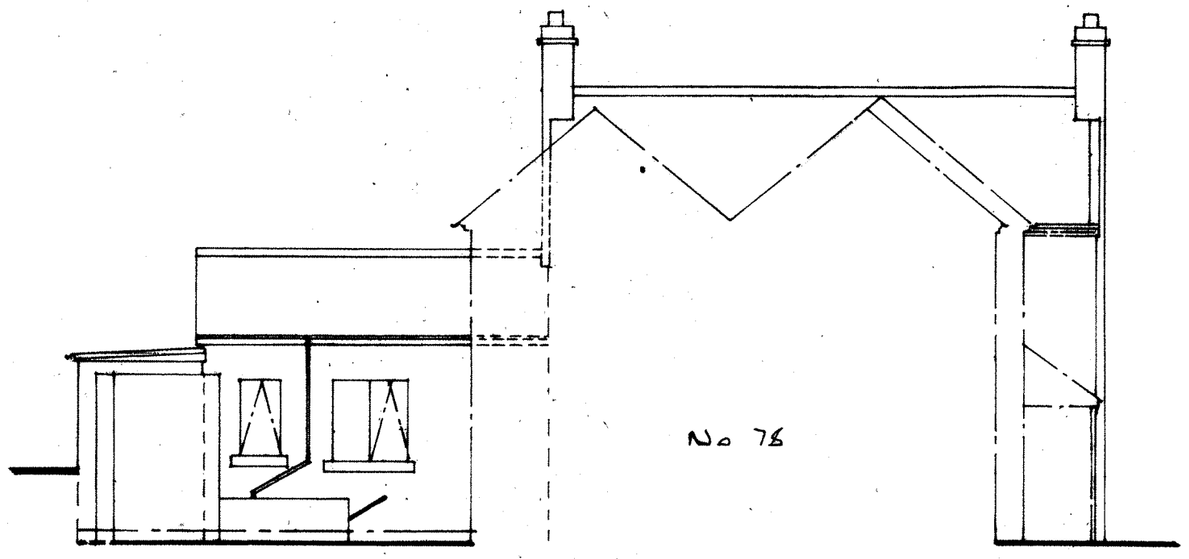

Rear Elevation

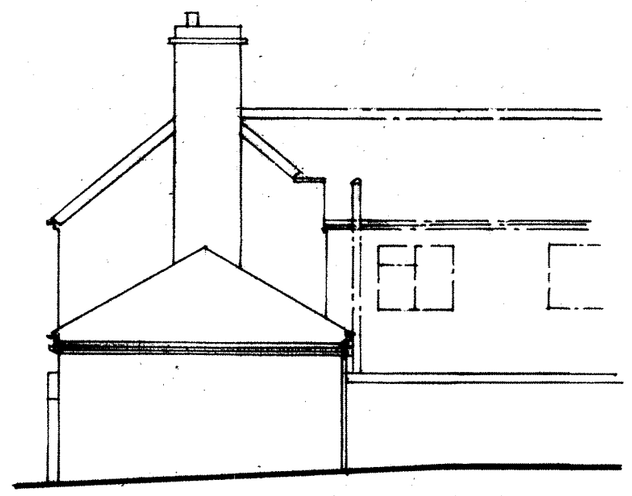

Side Elevation

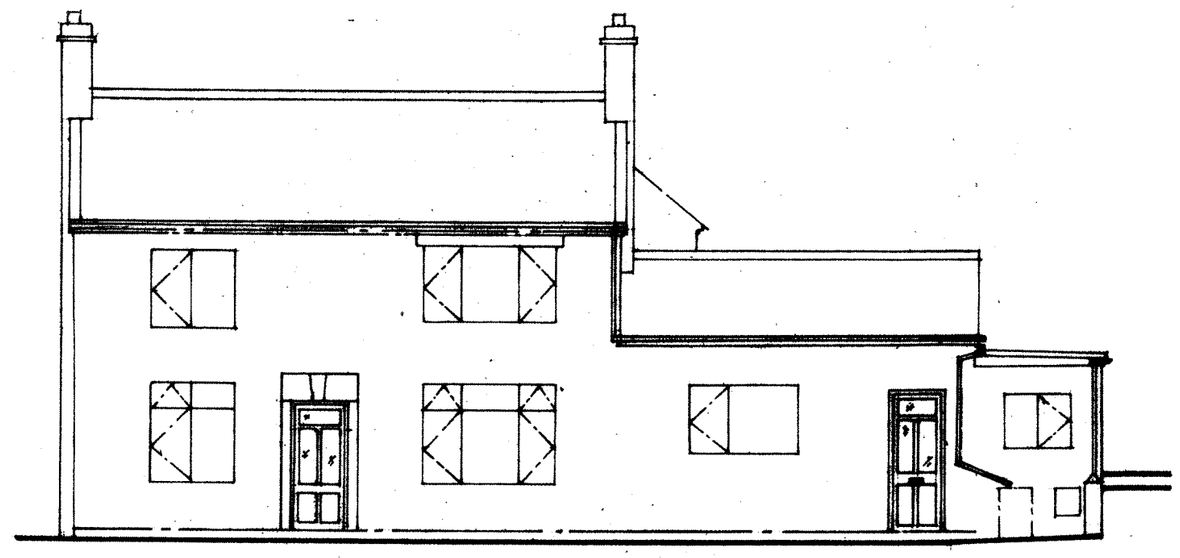

Front Elevation

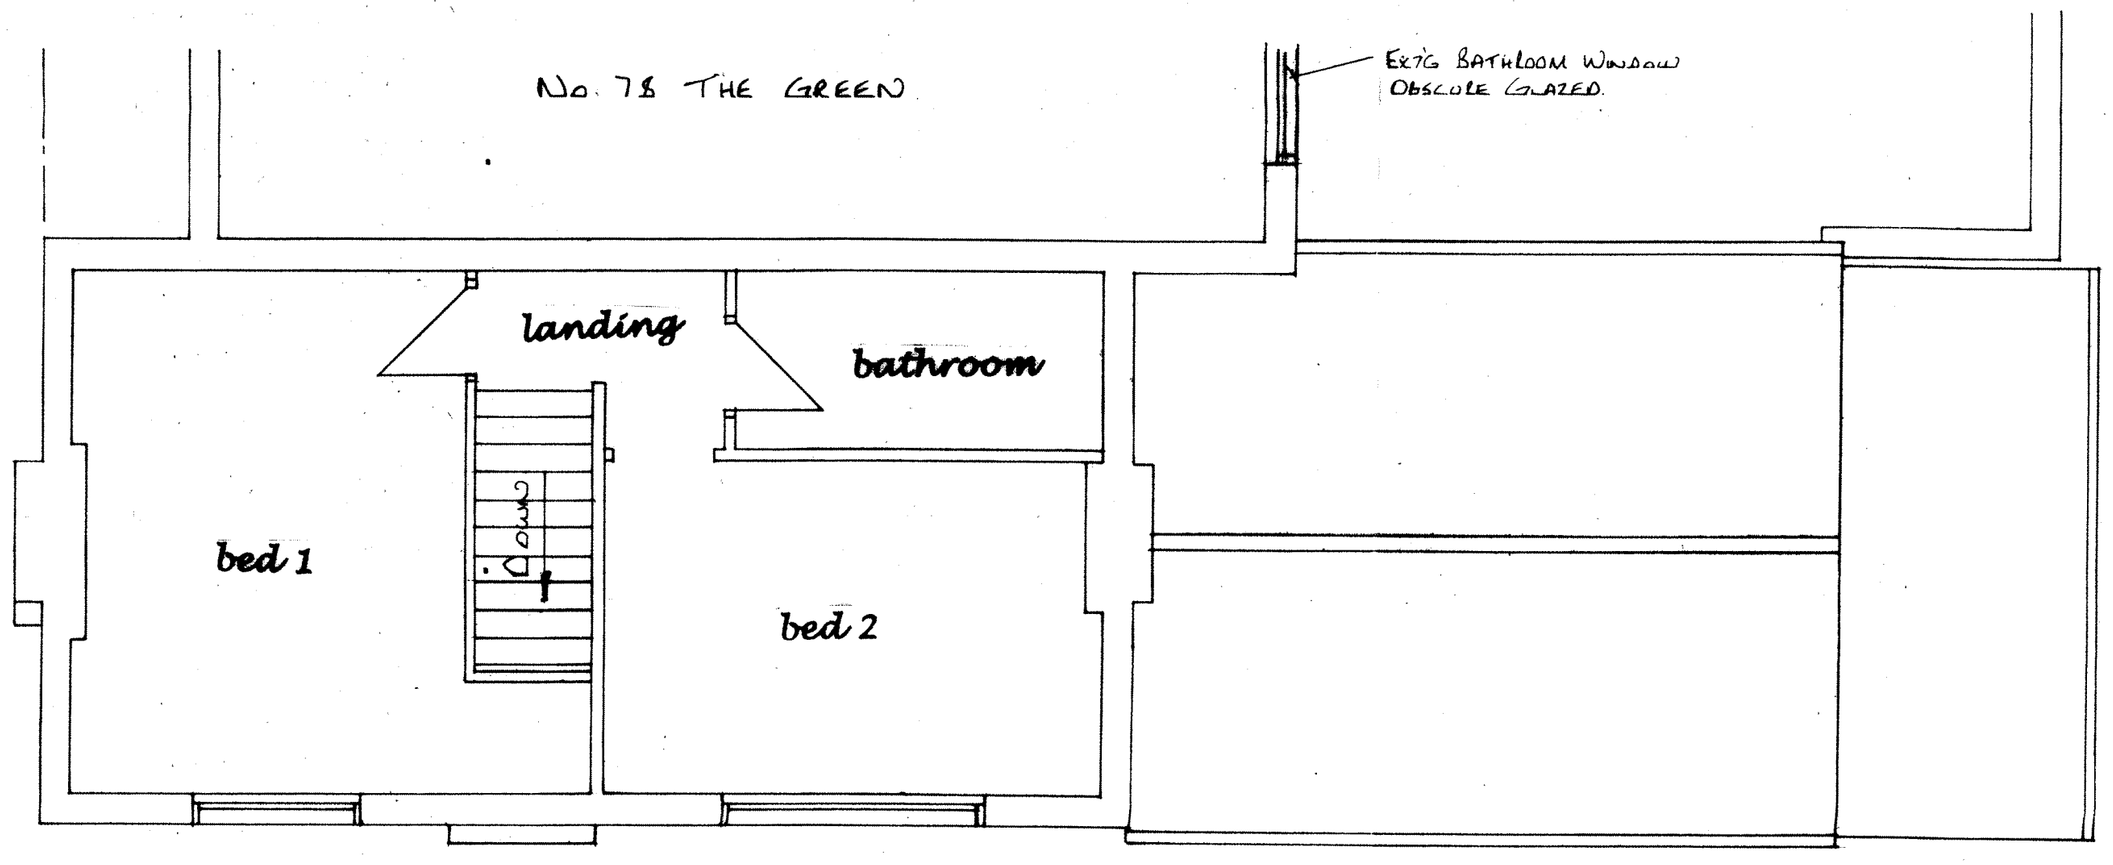

First Floor Plan

Existing First Floor Plan & Elevations At
76 The Green, Cheadle, Staffs Moorlands
For Mr R. Brassington.
Drg No 115 A 92-2
Date :- May 10th 2023.
Scale :- First Floor Plan 1:50, Elevations 1:100.