
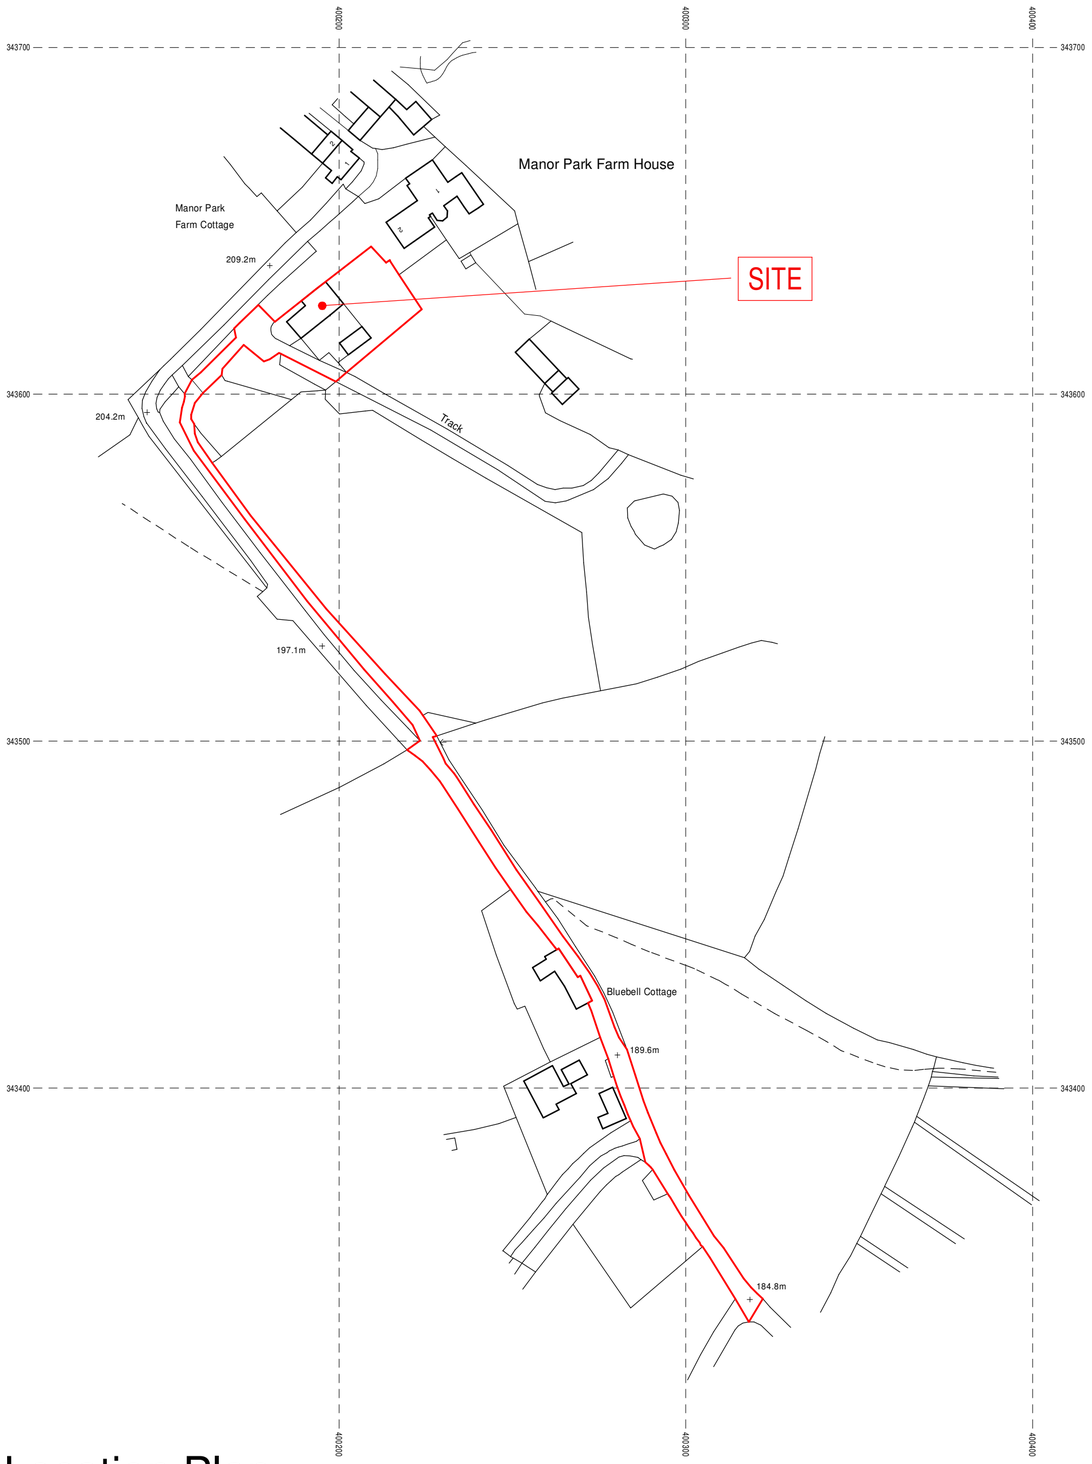


Location Plan

0.0m 10.0m 20.0m 30.0m 40.0m 50.0m

scale bar @ 1:1250

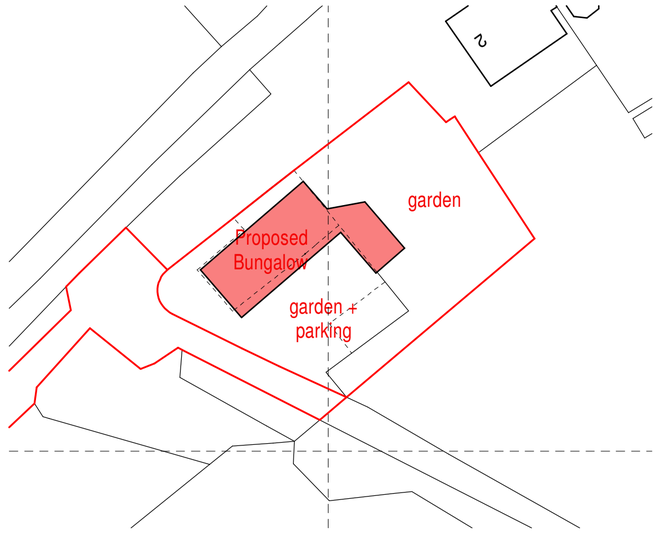

Block Plan

0.0m 5.0m 10.0m 15.0m 20.0m 25.0m

scale bar @ 1:500

© Crown copyright and database right 2023
Ordnance Survey licence 100048957

Mr J Plant

Proposed Dwelling to Replace
Stable Buildings,
Manor Park Farmhouse,
Park Lane, Cheadle,
Staffs, ST10 1TH.

Planning Proposal
Location + Block Plans

Date	Sheet	Scale
June 2023	A2	1:50, 1:100
Drg No.	Rev.	Drawn
2022-2745-08	-	RG

A -

SAMMONS Architectural LIMITED
Chartered Institute of Architectural Technologists Registered Practice

10 Cawdry Buildings, Fountain Street, Leek. ST13 6JP
Telephone: 01538 386002
E-mail: info@sammonsltd.co.uk
Web: www.sammonsltd.co.uk

This drawing is copyright.
All dimensions must be checked prior to commencement.