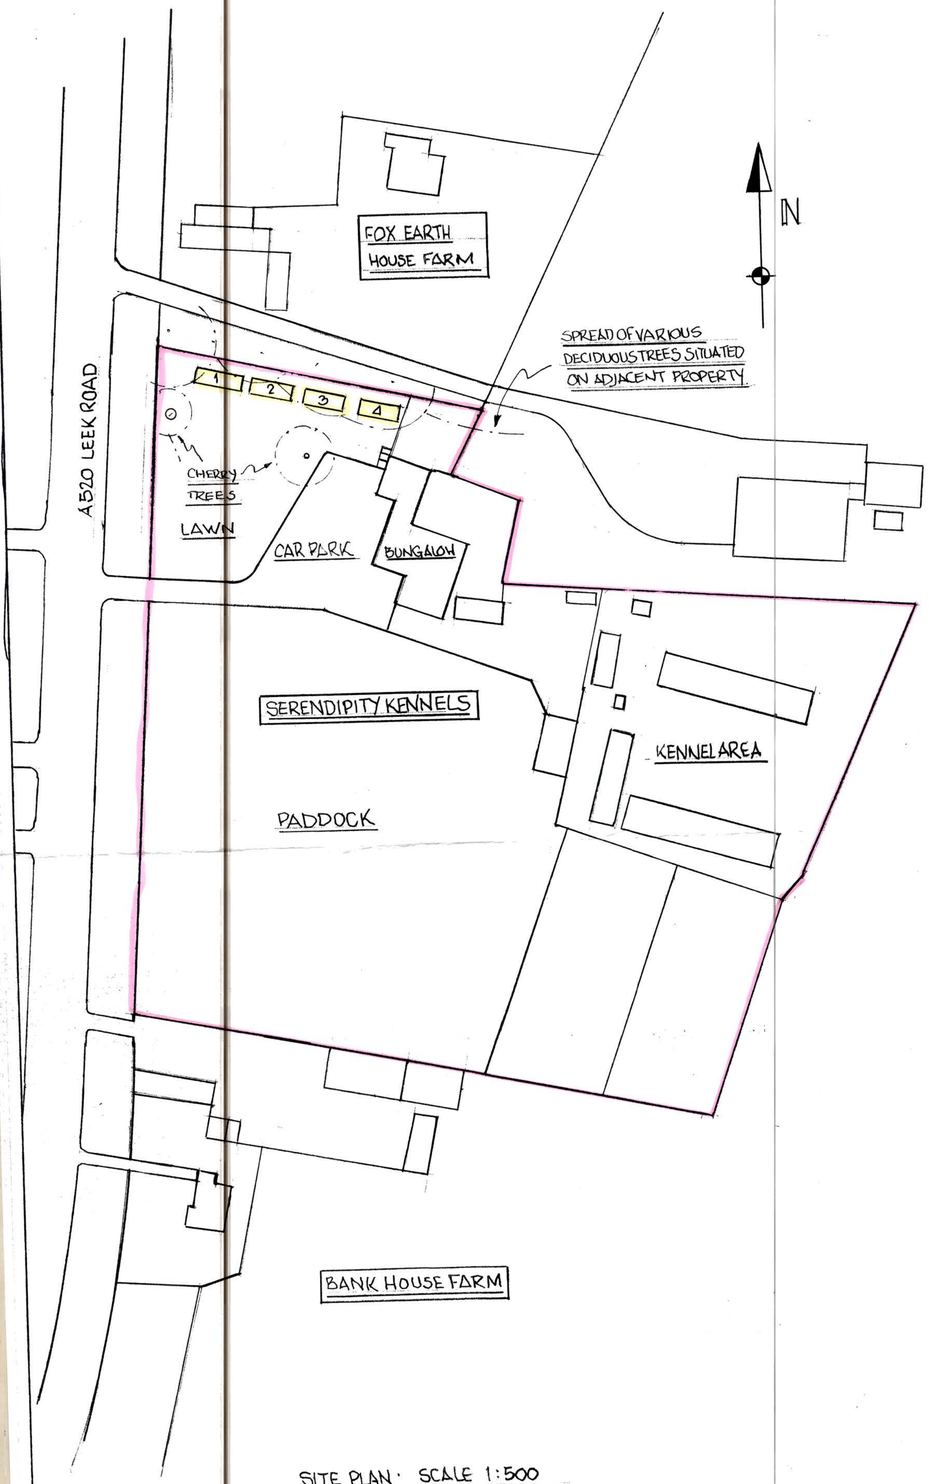

SITE PLAN · SCALE 1:500

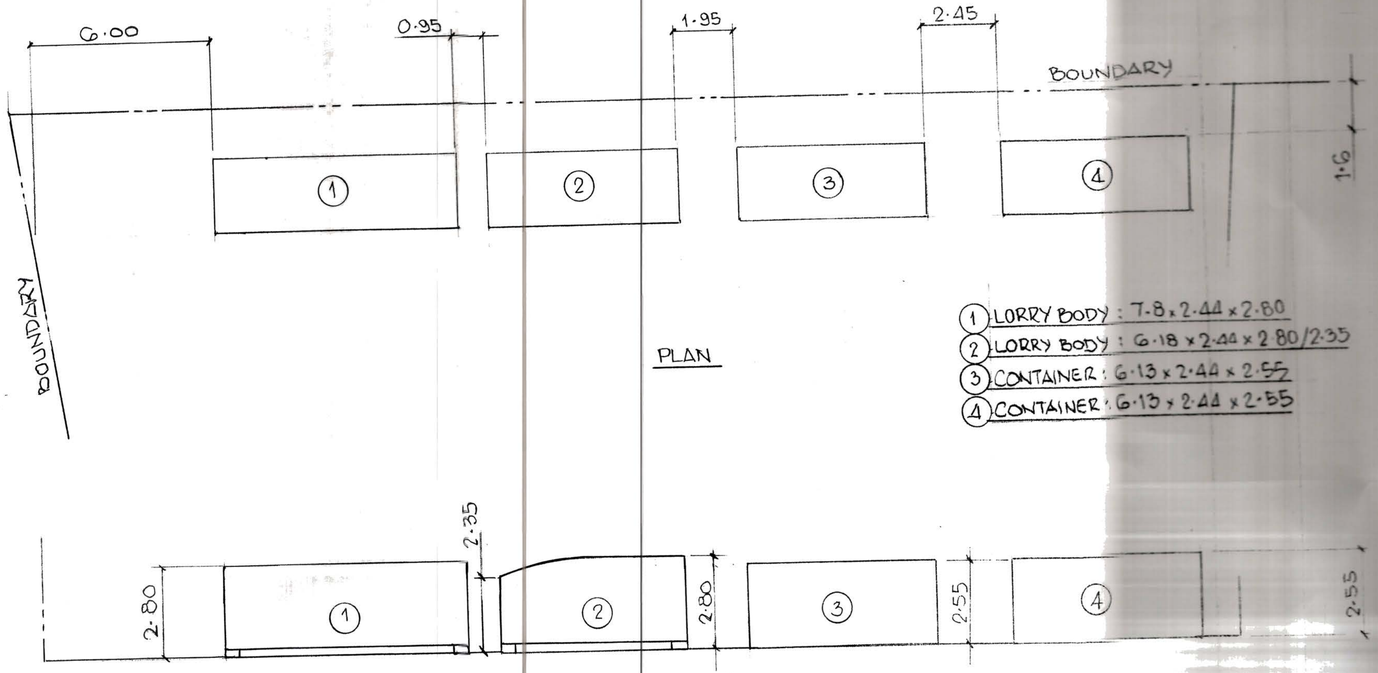

PLAN

1. LORRY BODY : 7.8 x 2.44 x 2.80
2. LORRY BODY : 6.18 x 2.44 x 2.80/2.35
3. CONTAINER : 6.13 x 2.44 x 2.55
4. CONTAINER : 6.13 x 2.44 x 2.55

ELEVATION SCALE 1:100

ELEVATIONS OF LORRY BODIES 1 & 2: 2.8M/2.35M (2)

ELEVATIONS OF CONTAINERS 3 & 4 : 2.55 M

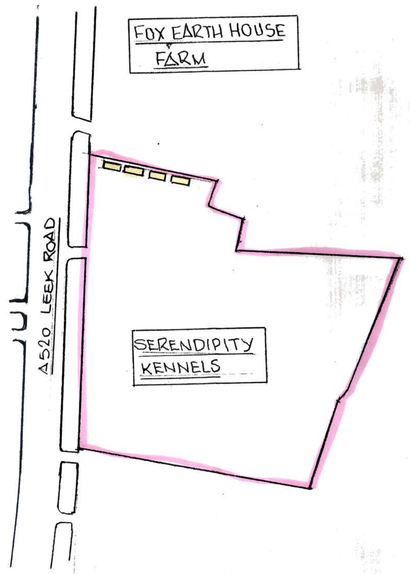

LOCATION PLAN SCALE 1:1250

ORIGINAL

B

APPLICATION FOR LAWFUL DEVELOPMENT CERTIFICATE TO SITE 2
CONTAINERS AND 2 LORRY BODIES ON SITE AT
ANIMAL LIFELINE SERENDIPITY KENNELS, LEEK ROAD,
MOORVILLE, CELLARHEAD
ST8 0DG
APRIL 2023 | REV B JULY