


© MAC ARCHITECTURAL DESIGN LTD. All rights reserved.
This Drawing and its contents has been produced for the Client only and is not intended for any other person or for any other purpose than the Drawing Status. No part of this drawing and associated graphical contents may be reproduced, copied, modified or distributed, without the prior written consent of MAC Architectural Design Ltd.

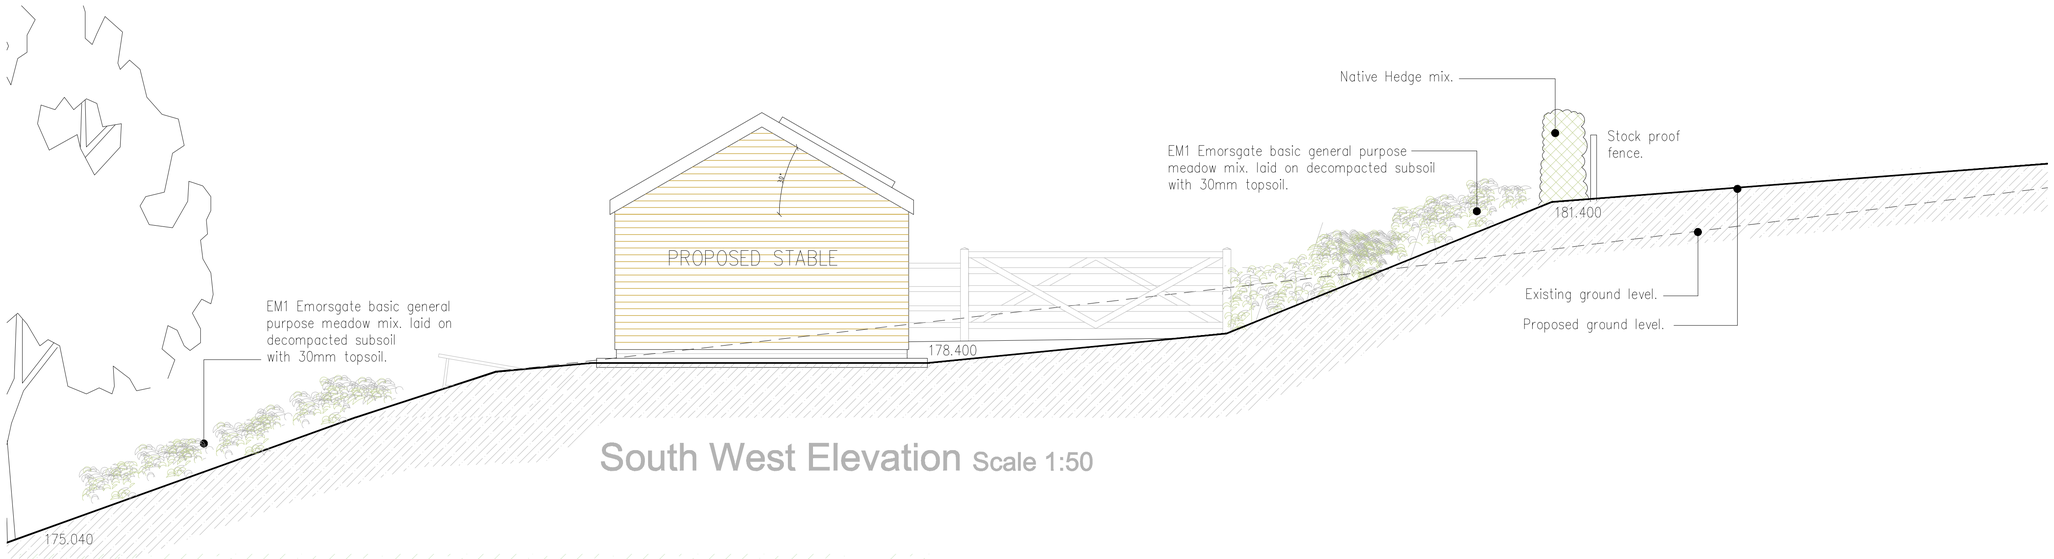


South West Elevation Scale 1:50

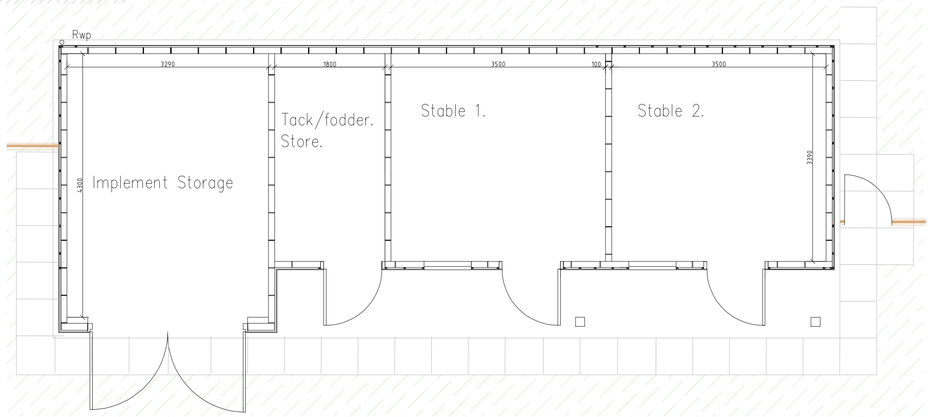


Floor Plan Scale 1:50

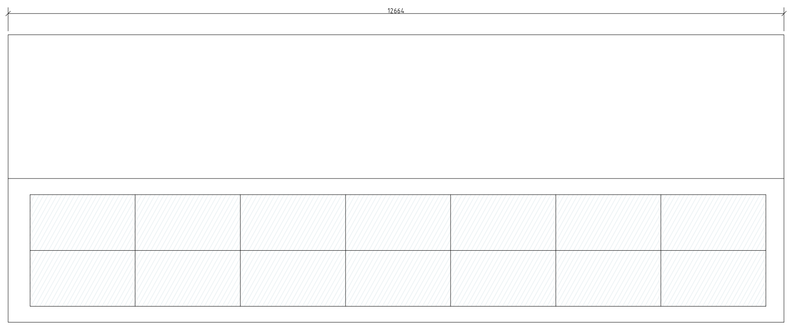


Roof Plan Scale 1:50

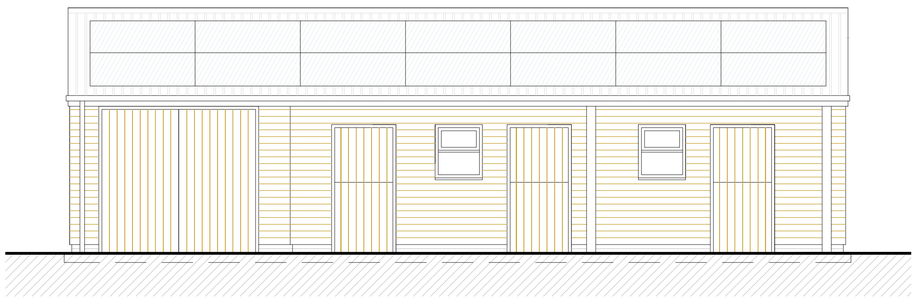

South East Elevation Scale 1:50

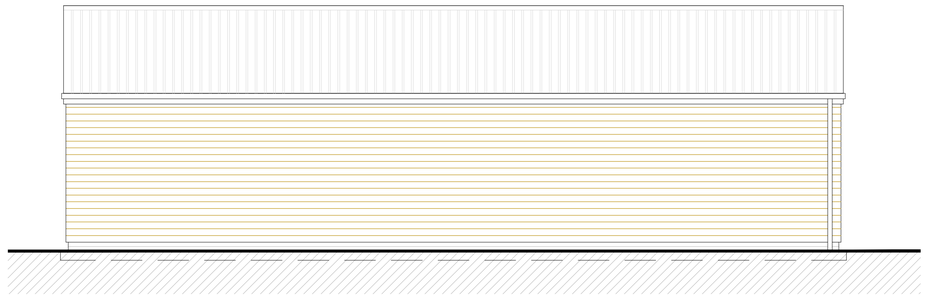


North West Elevation Scale 1:50

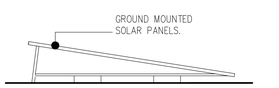


SW Elevation Scale 1:50



NE Elevation Scale 1:50

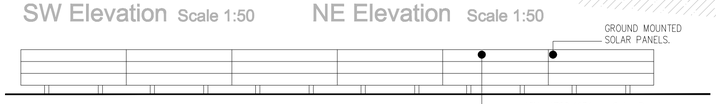


South East Elevation Scale 1:50

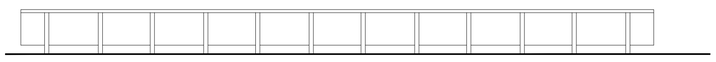

North West Elevation Scale 1:50



North East Elevation Scale 1:50

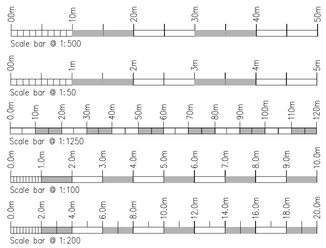

Rev.	Drawn	Comments.	Date

MAC
ARCHITECTURAL DESIGN LTD
Moorland House, 123 Moorland Road, Burslem, ST6 1JD.
T:01782 503302 E:admin@mac-arch.co.uk

Client:
Mr & Mrs Norwood.

Project:
Proposed Stables & Installation of Solar PV equipment on land adjacent to Moorlands, Tompkin Road, Stanley. Stoke on Trent, Staffordshire. ST9 9LX.

Title:
Plans & Elevations.

Status:
Planning.

Paper A1: Date: May. 2023 Ref: 1841-01