

© MAC ARCHITECTURAL DESIGN LTD. All rights reserved.
This Drawing and its contents has been produced for the Client only and is not intended for any other person or for any other purpose than the Drawing Status. No part of this drawing and associated graphical contents may be reproduced, copied, modified or distributed, without the prior written consent of MAC Architectural Design Ltd.

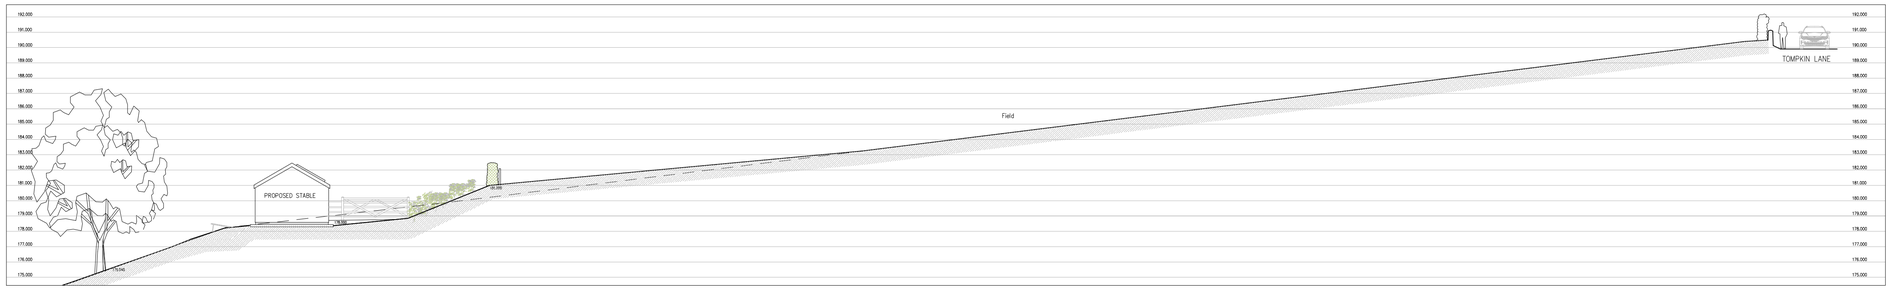


Section X-X Scale 1:200

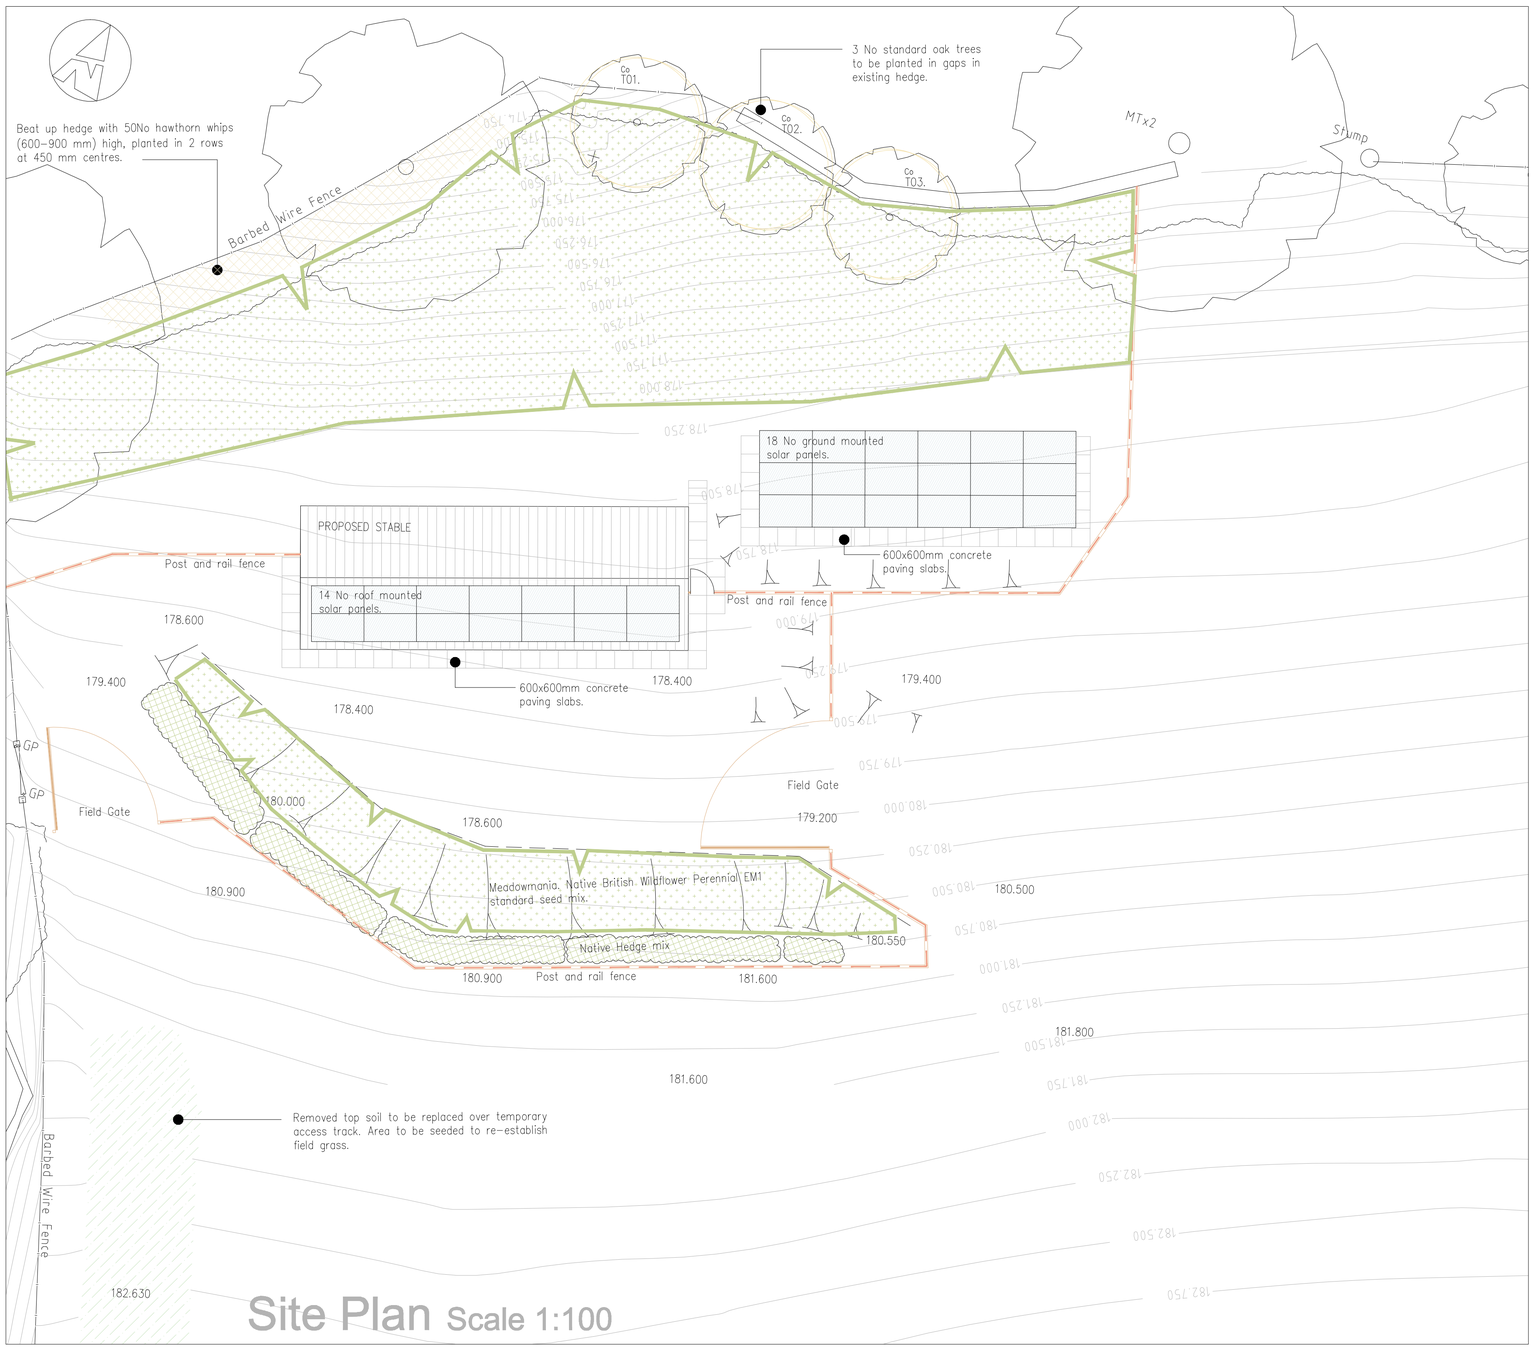

Site Plan Scale 1:100

TIMBER FENCE:

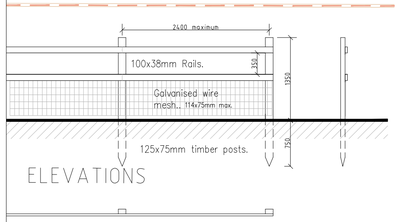


KEY:

- EXISTING TREES:
- ADDITIONAL TREE PLANTING: (See schedule below)
- NEW HEDGE (Native Mix): (Native Mix–See schedule)
- EXISTING HEDGE: (Beat up as specification note)
- MEADOW GRASS: (See Schedule)
- FIELD GRASS: (See Schedule)
- SOLAR PANELS: (See Specification)
- NEW TIMBER FENCE: (See Detail)

NEW HEDGE:				
	Hawthorn (Crataegus Monogyna)	BR	600–800 HT	108No
	Dog Rose (Rosa Canina)	BR	600–800 HT	5No
	Blackthorn (Prunus Spinosa)	BR	600–800 HT	9No
	Field Maple (Acer Campestre)	BR	600–800 HT	6No
	Bird Cherry (Prunus Padus)	BR	600–800 HT	5No
	Hazel (Corylus Avellana)	BR	600–800 HT	7No
Native hedge mix transplants/whips, planted at 300–500mm cts in staggerd double rows 500mm apart. 5 plants per lm.				
EXISTING HEDGE:				
	Beat up hedge with 50No hawthorn whips (600–900 mm) high, planted in 2 rows at 450 mm centres.			
WILDFLOWER MIX:				
	EM1 Emorsgate basic general purpose meadow mix. laid on decompacted subsoil with 30mm topsoil.			
TREE PLANTING:				
Co	Common Oak (Quercus robur)	BR STD	3No	T01,T02,T03.

PLANTING MANAGEMENT PLAN:

1. PROPOSED NEW HEDGE:
   Allow to grow to 2M in height–minimum 2–3 M width.
2. EXISTING HEDGE to Northern boundary of proposed Building:
   a) Beat up the hedge with hawthorn whips.
   b) Plant 3 No Standard Trees (Oak).
   c) allow hawthorn hedge to grow to full size.
3. PROPOSED WILD FLOWER AREA:
   a) Cut annually after plants seed.

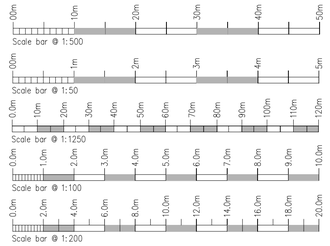

Rev.	Drawn	Comments.	Date

MAC
ARCHITECTURAL DESIGN LTD
Moorland House, 123 Moorland Road, Burslem, ST6 1JD.
T:01782 503302 E:admin@mac-arch.co.uk

Client:
Mr & Mrs Norwood.

Project:
Proposed Stables & Installation of Solar PV equipment on land adjacent to Moorlands, Tompkin Road, Stanley. Stoke on Trent, Staffordshire. ST9 9LX.

Title:
Plans & Site Section.

Status:
Planning.

Paper A1: Date: May. 2023 Ref: 1841-02