This drawing is the copyright of Forefront Development Consulting Ltd and should not be reproduced without our written consent.

The contractor is to check dimensions and levels on site prior to the commencement of works. Any discrepancies are to be reported immediately.

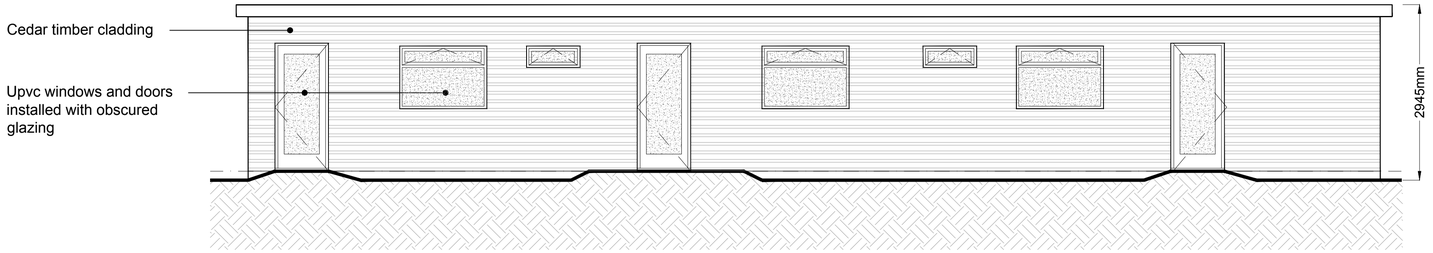

PROPOSED FRONT ELEVATION

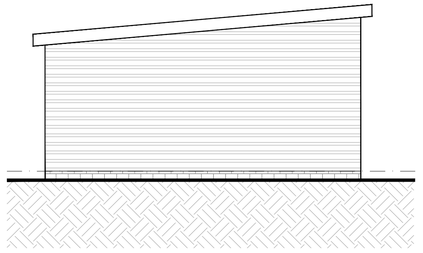

PROPOSED SIDE ELEVATION



PROPOSED SITE PLAN - 1:1250

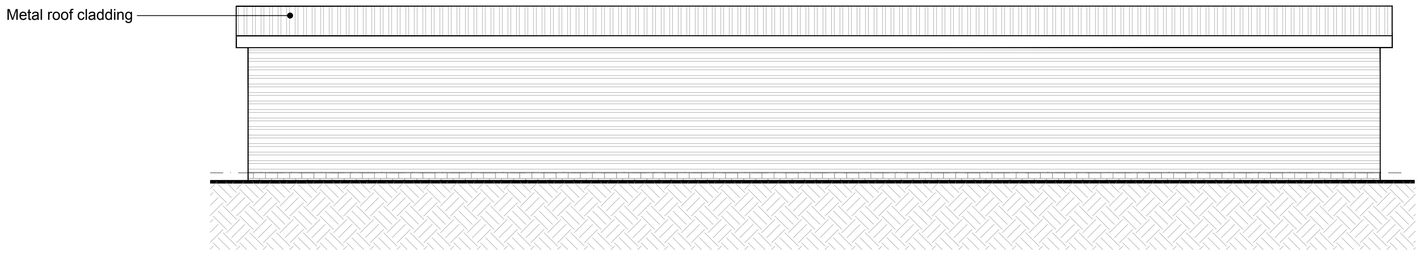

PROPOSED REAR ELEVATION

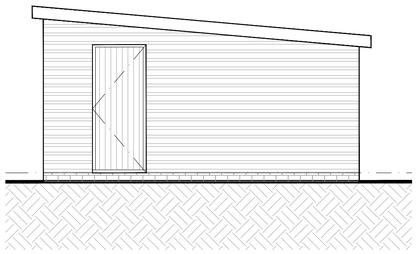

PROPOSED SIDE ELEVATION

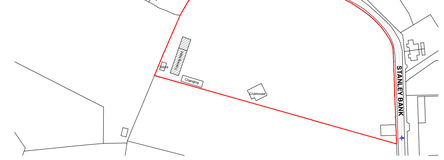

PROPOSED LOCATION PLAN - 1:2500

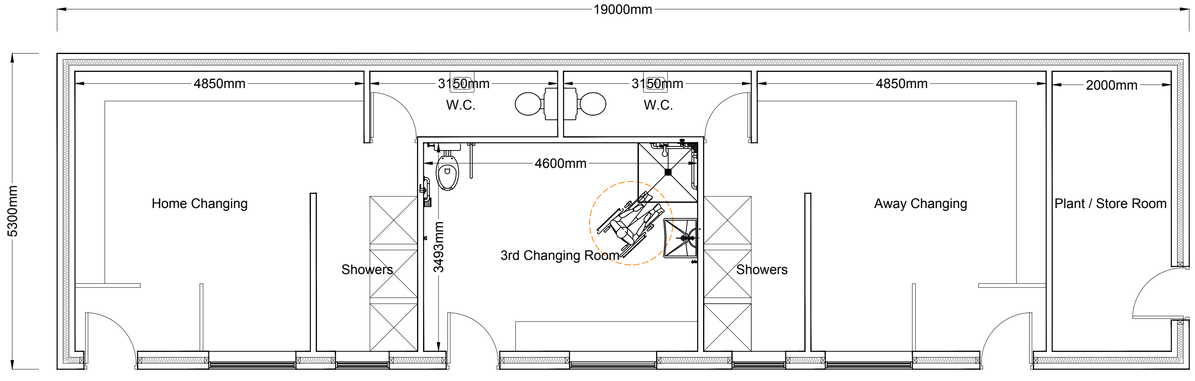

PROPOSED FLOOR PLAN

FOREFRONT
DEVELOPMENT CONSULTING
4 Ridge House, Ridge House Drive, Festival Park, S-O-T. ST1 5SJ
Office 01782 216912 WWW.FOREFRONTDC.COM

CLIENT

ENDON CRICKET CLUB

PROJECT

Proposed new changing facilities at Endon Cricket Club, Post Lane, Endon, Stoke-on-Trent. ST9 9LH

TITLE

Proposed Floor Plan and Elevations
Crown copyright and Ordnance Survey 0100031673

SCALE	DRAWN
1:50 @ A1	ATG
DRG NO.	DATE
23-104-03	11 / 07 / 23

REV.	DESCRIPTION	DATE