


SCALE (1:50 @A1)
0 1m 5m

GROUND FLOOR PLAN - EXISTING

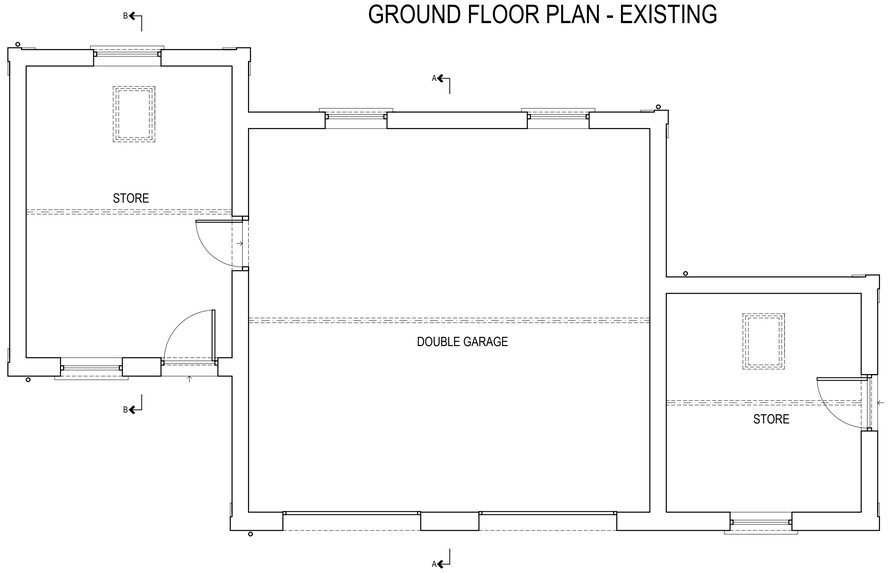


ROOF PLAN - EXISTING

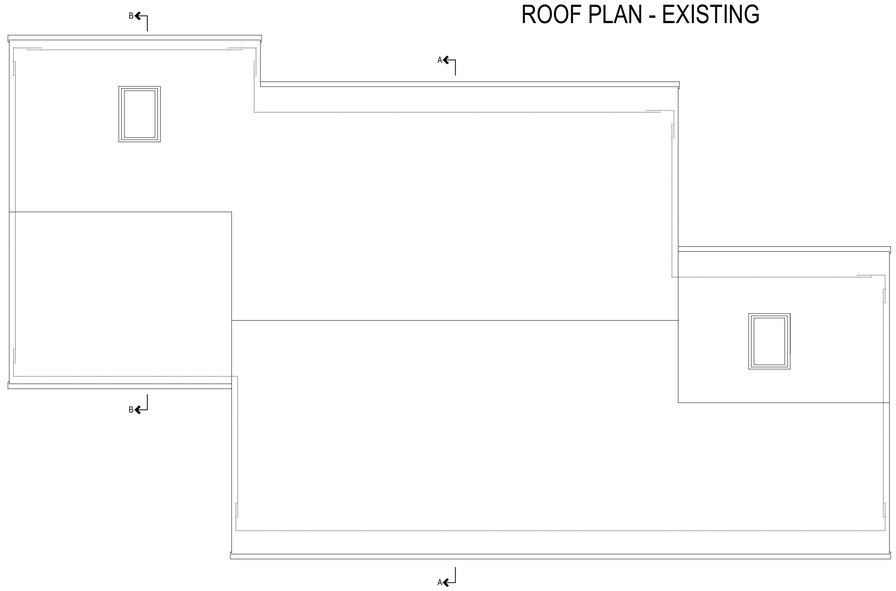


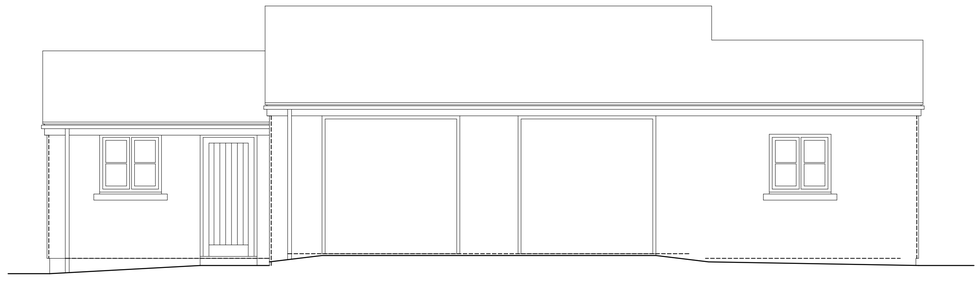


FRONT (SOUTH EAST) ELEVATION - EXISTING

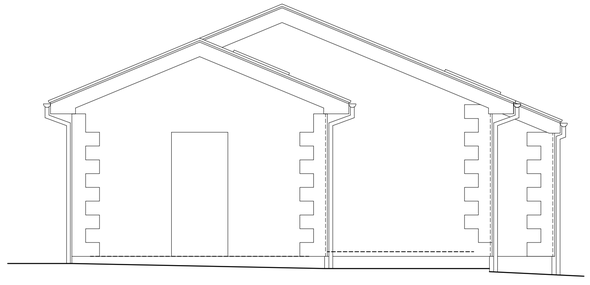


SIDE (NORTH EAST) ELEVATION - EXISTING

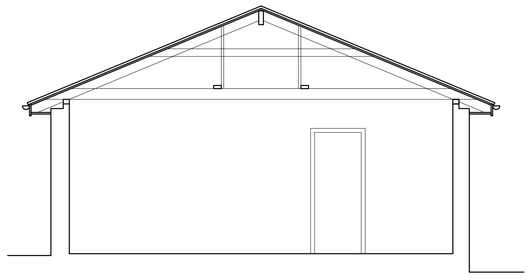


SECTION AA - EXISTING

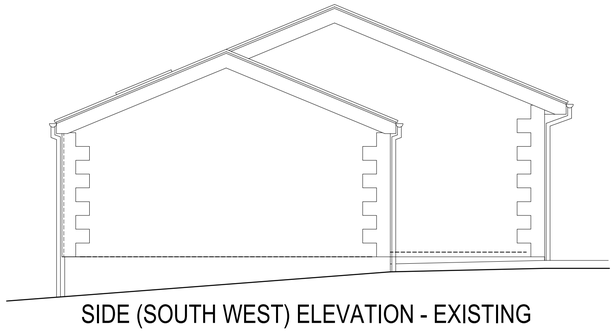

SIDE (SOUTH WEST) ELEVATION - EXISTING

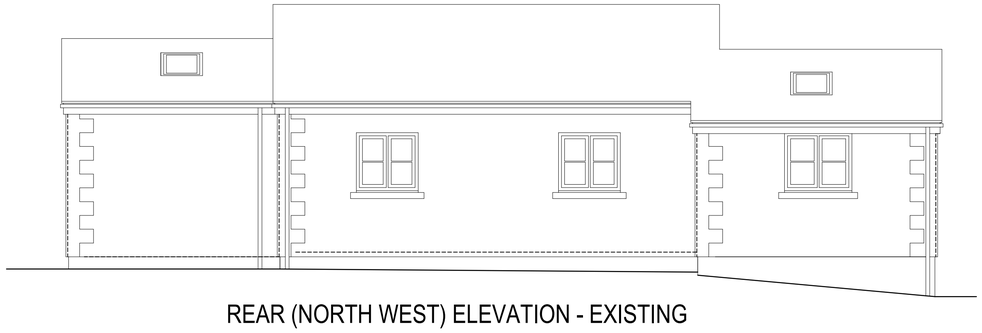

REAR (NORTH WEST) ELEVATION - EXISTING

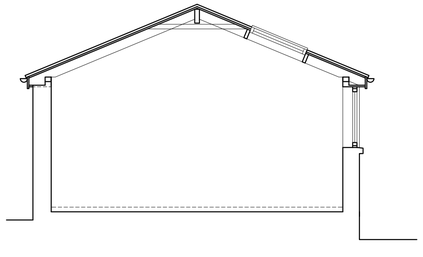

SECTION BB - EXISTING

©COPYRIGHT DAVID BAILEY ARCHITECT LTD

NOTES:
BUILDER TO CHECK SETTING OUT DIMENSIONS WITH THE ARCHITECT PRIOR TO CONSTRUCTION AND NOT RELY ON SCALING OFF DRAWINGS.

REV.	DESCRIPTION	DATE	INT.

DAVID BAILEY ARCHITECT LTD
Gillow Fold Farm, 26 Mow Lane, Gillow Heath,
Biddulph, Staffordshire, ST8 6QQ
Tel: 01782 516355 E-mail: davidbailey.architect@btinternet.com

PROJECT: PRIMROSE HILL, HEATON, RUSHTON SPENSER, STAFFORDSHIRE, SK11 0RD

SCALE: 1:50 @A1

TITLE: GROUND FLOOR PLAN, ROOF PLAN, ELEVATIONS AND SECTIONS - EXISTING

DATE: JULY 2023

JOB NUMBER: 00831

DRAWN BY: DB

DRAWING NUMBER: 00831-007