

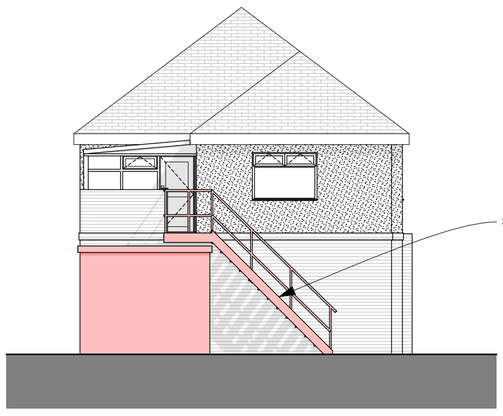



1:100 Rear Elevation

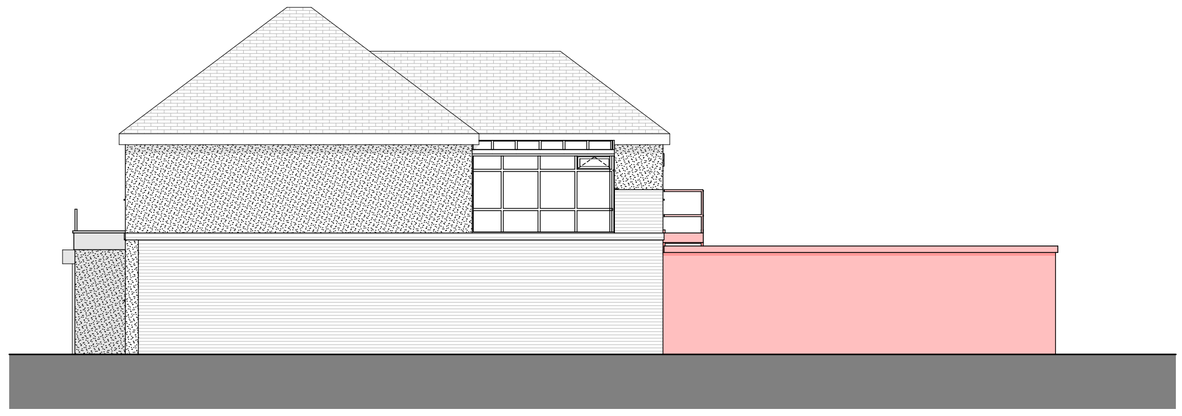


1:100 Rear Elevation

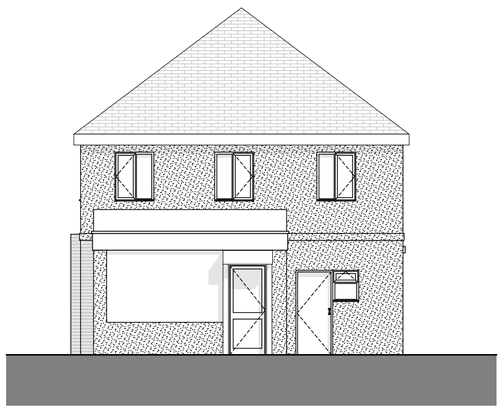

1:100 Front Elevation

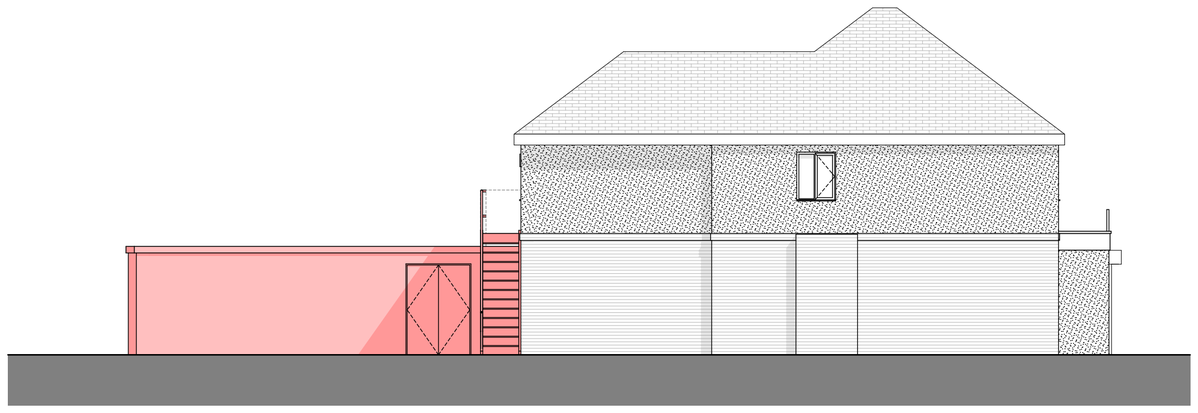


1:100 Rear Elevation

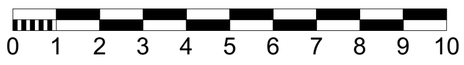


Scael Bar - 1:100




Scale Bar - 1:200

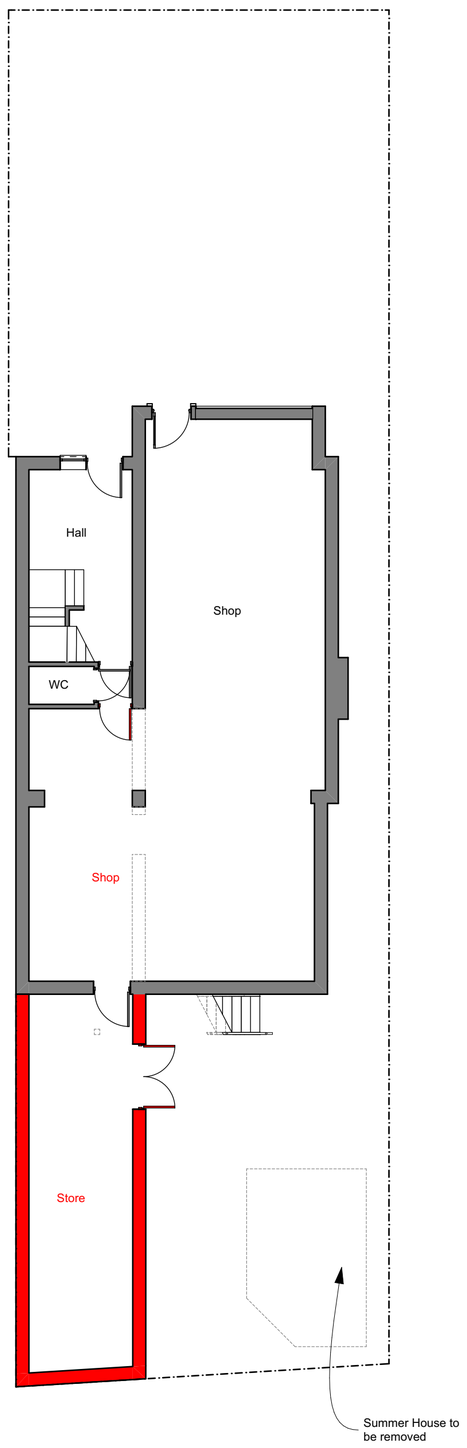

1:100 Ground Floor

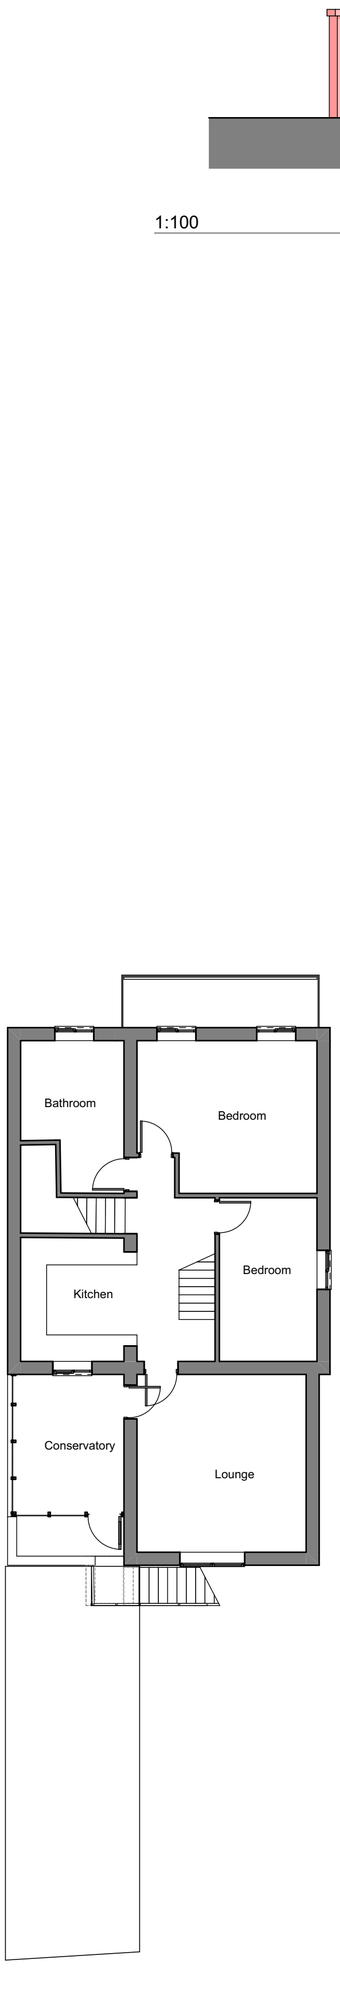

1:100 First Floor

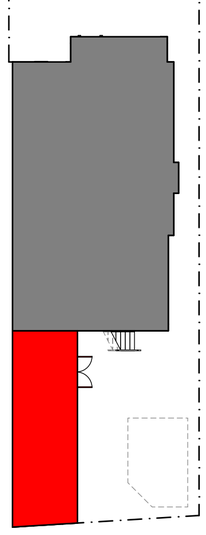

1:200 Block Plan

Rev: Comment: Date By:

Project
Proposed Store Room Extension, 61 Froghall Road, Cheadle

Scale
1:100, 1:200, 1:1250 @ A1

Issue Date
04/07/2023

Title
Plans and Elevations as Proposed

Drawing Number / (Revision)
107-01-03A

Revison ID
A

Liability cannot be accepted for the accuracy of third party data (OS mappings, topographical survey information, etc) used in the production of this document which we have relied upon in good faith. Key dimensions are noted for reference and any further specific dimensional information can be provided upon request.