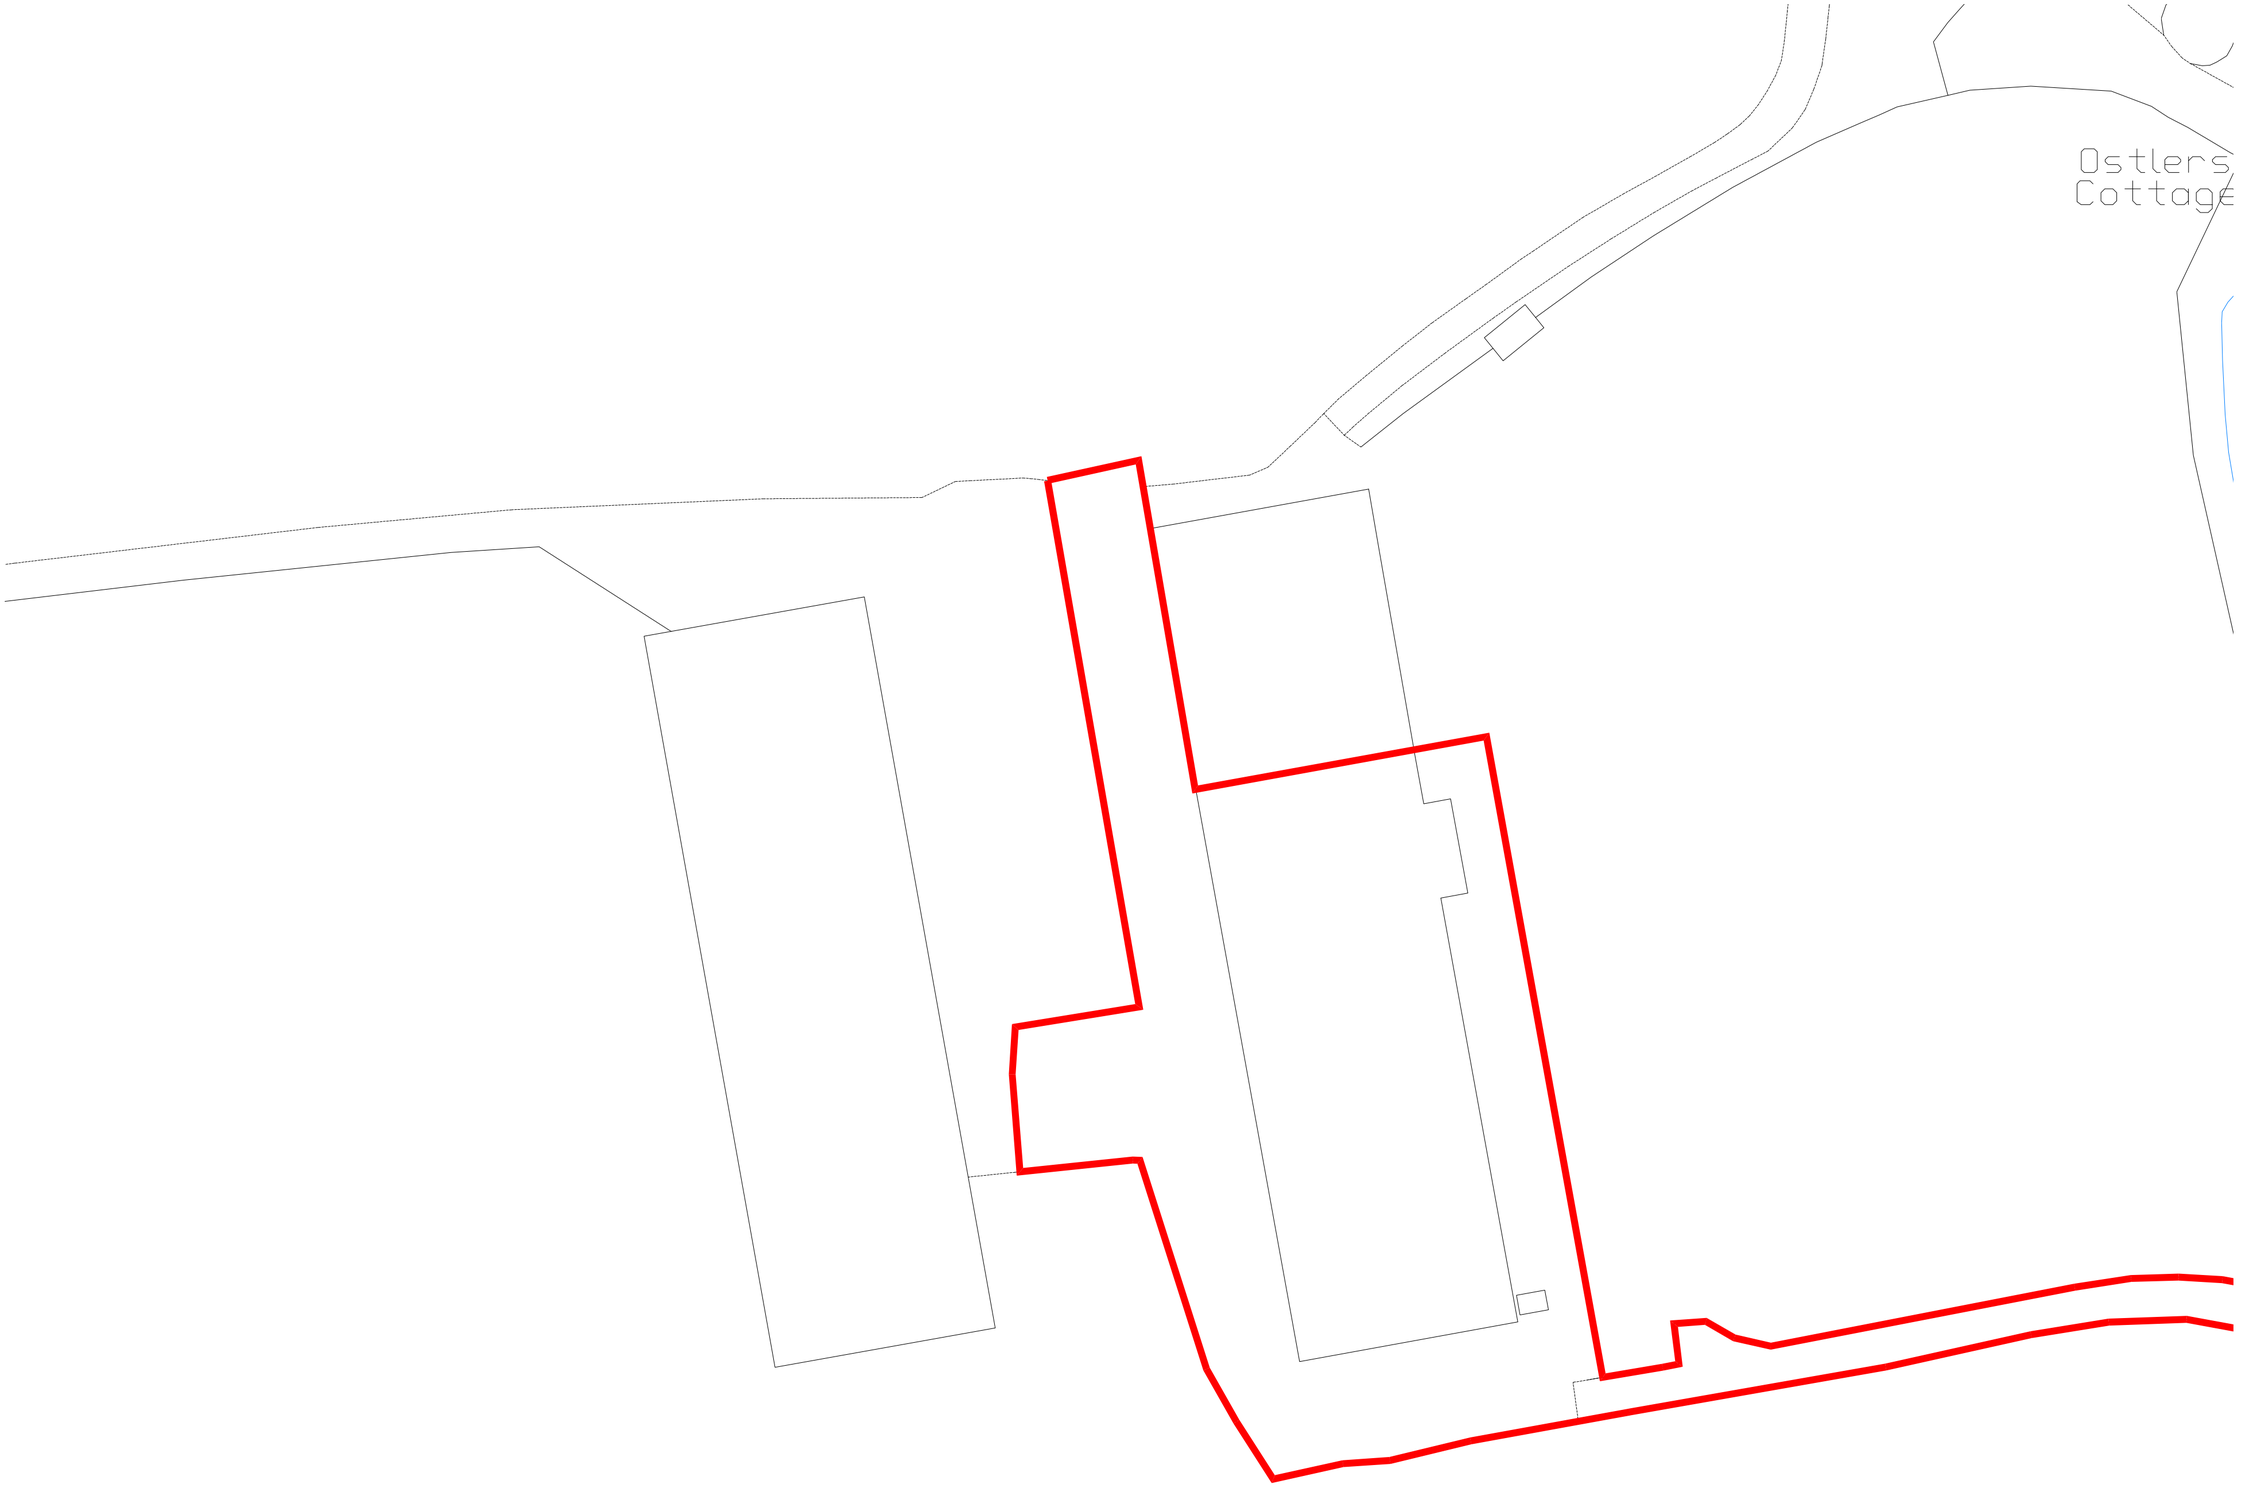


Application:
Sylvesters Farm CLUED

Drawing title:
Site Plan

Scale:
1:500 @ A2

Drawing number:
1302/J230081/002.1

Date:
12 June 2023

Drawn by:
SK

© Crown copyright and database rights 2023
Ordnance Survey 0100031673

WHARFE
RURAL PLANNING
Sapling Home Farm, Ullard Hall Lane, Lower Peover, Knutsford, Cheshire WA16 9PJ
T: 01565 746910
E: info@wharferuralplanning.co.uk
W: www.wharferural planning.co.uk