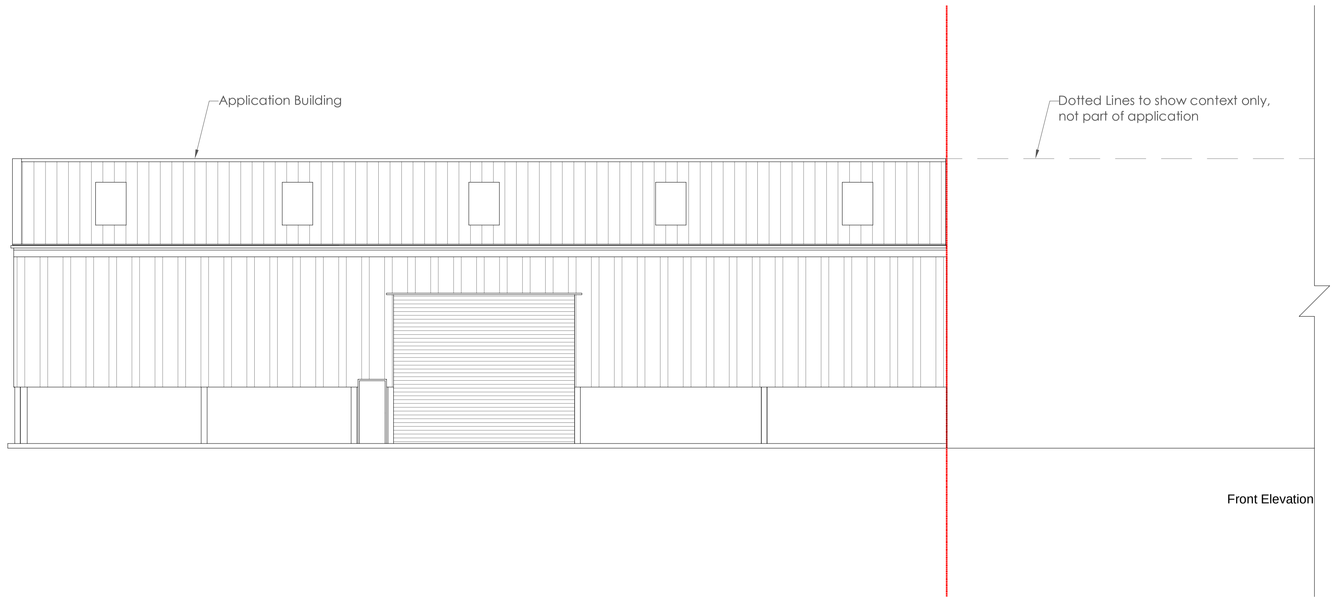

Front Elevation

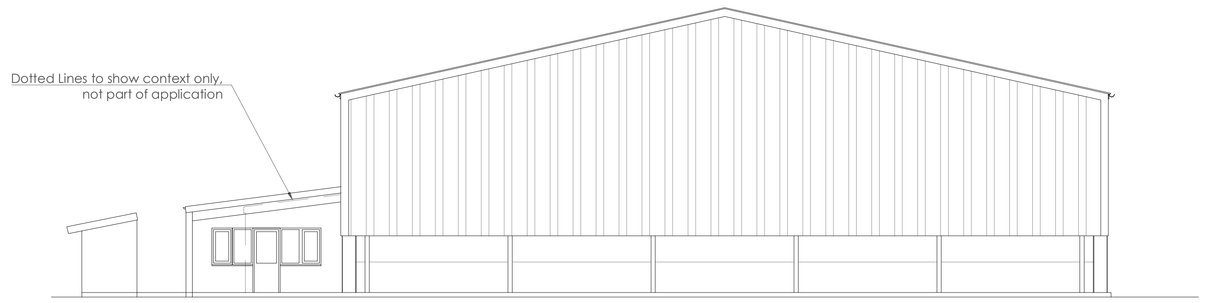

Side Elevation

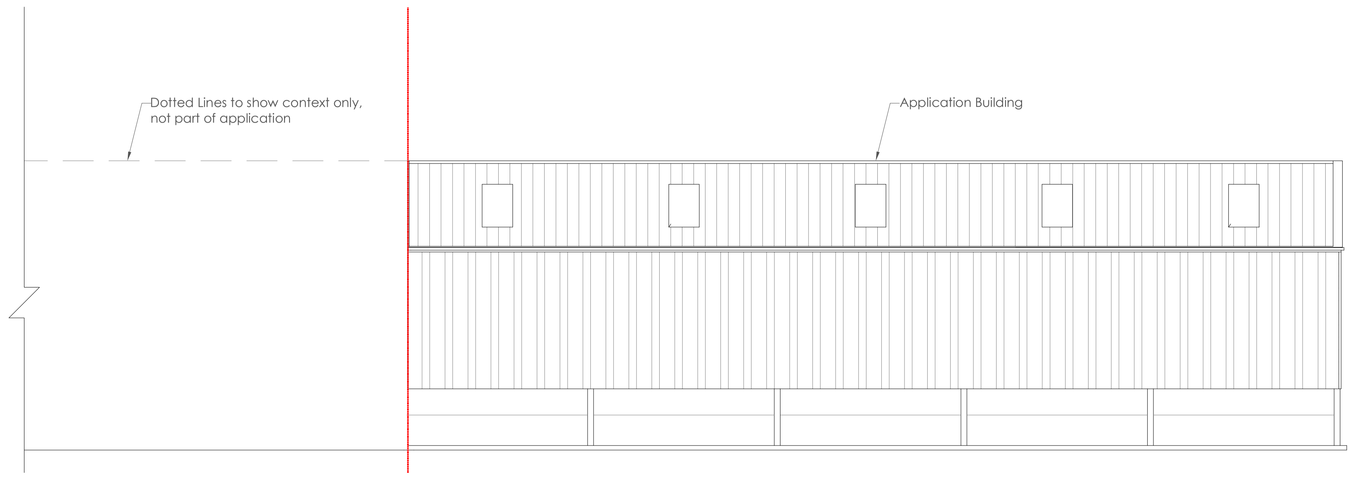

Rear Elevation

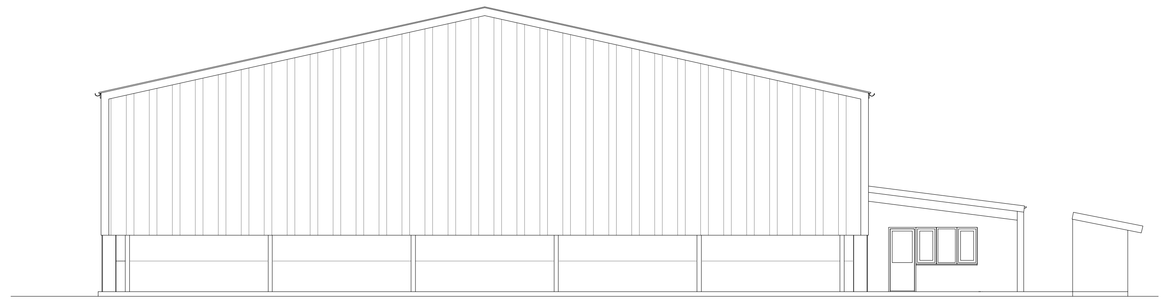

Side Elevation

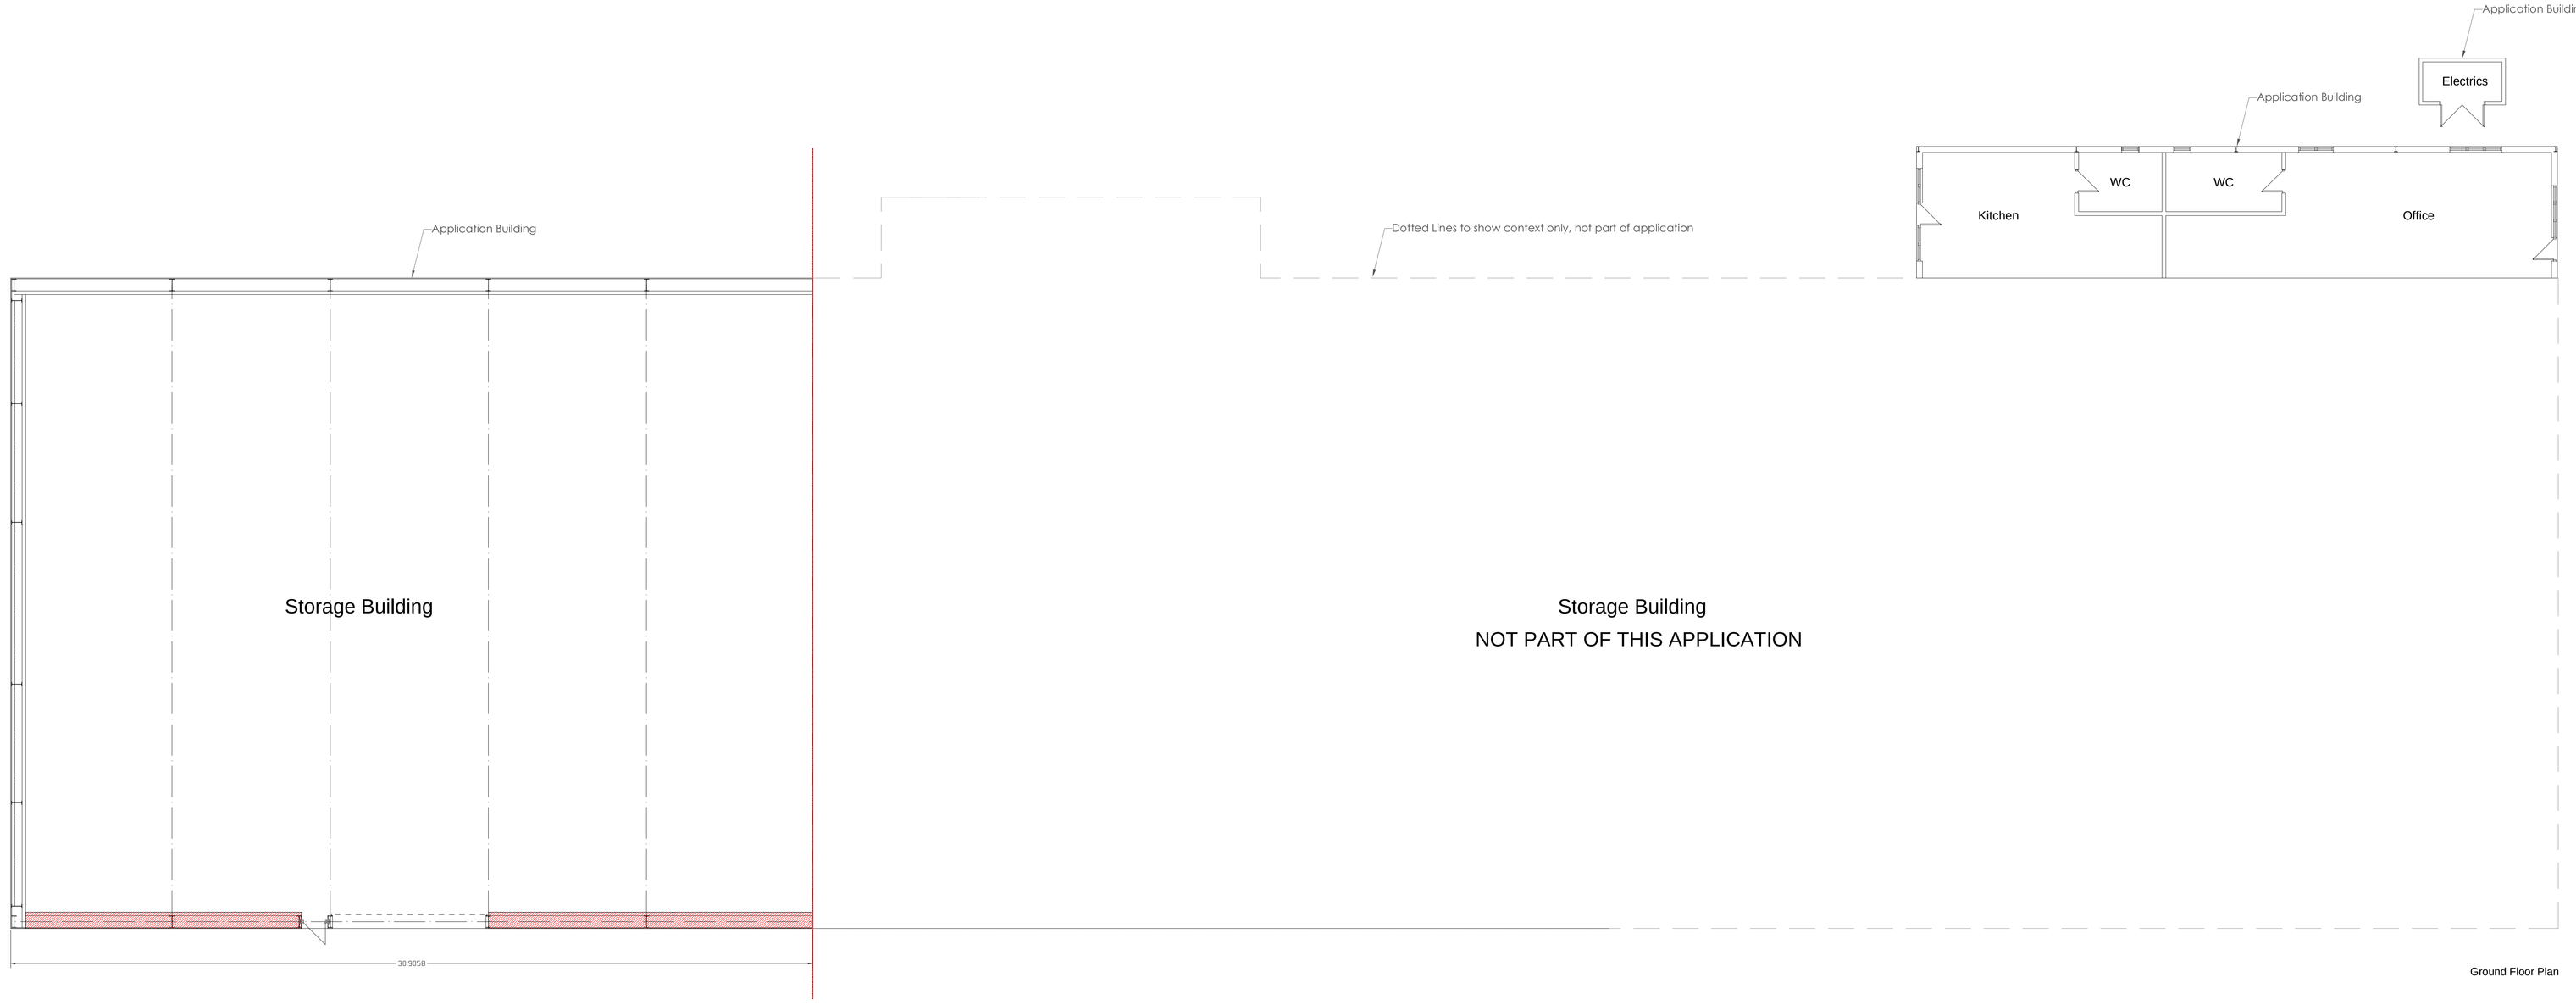

Ground Floor Plan

Application:
Sylvesters Farm Extension and COU

Drawing title:
Plans as Proposed

Scale:
1:100 @ A0

Drawing number:
1302/J230080/004.6

Date:
11 July 2023

Drawn by:
SK

WHARFE
RURAL PLANNING
Sapling Home Farm, Ullard Hall Lane, Lower Peover, Knutsford, Cheshire WA16 9PJ
T: 01565 746910
E: info@wharferuralplanning.co.uk
W: www.wharferural planning.co.uk