Conversion of barn to dwelling

Horton Barn, Eaves Lane, Kerry Hill

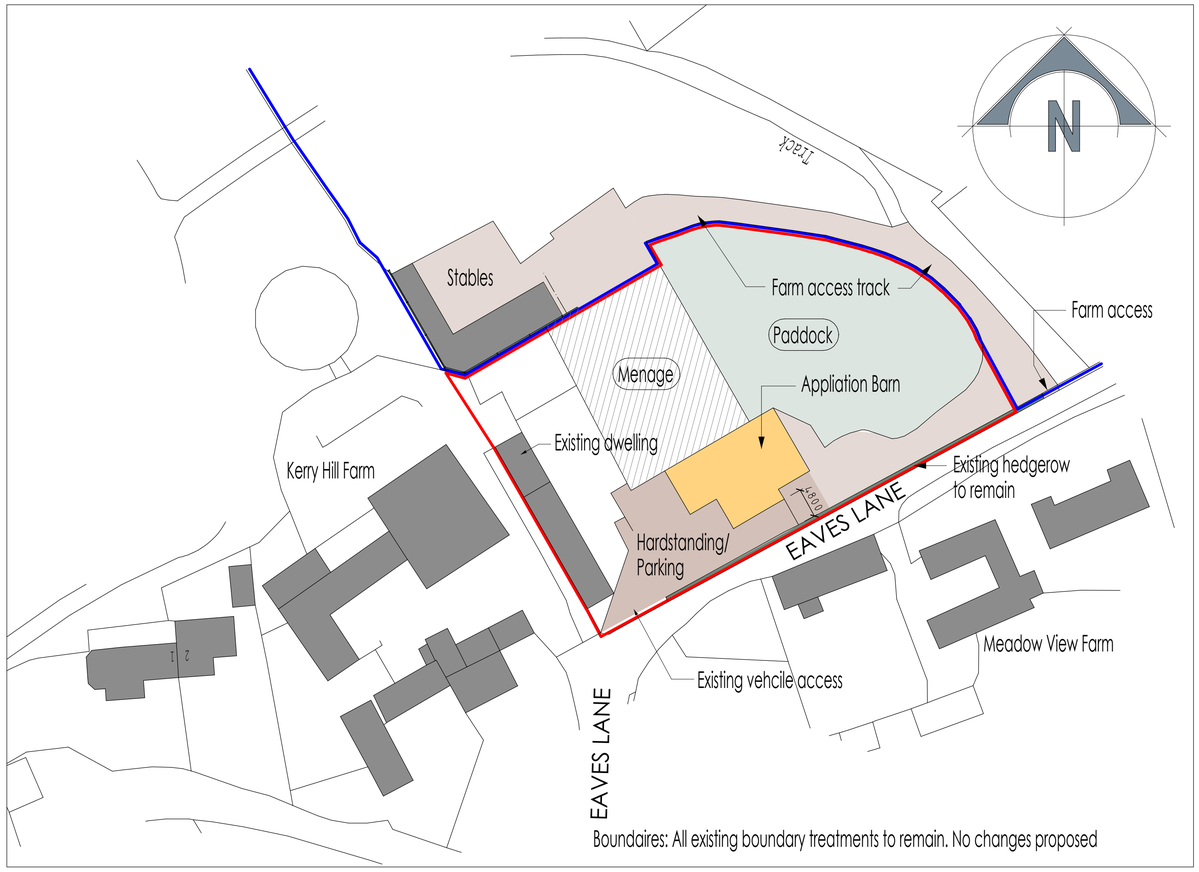

Boundaires: All existing boundary treatments to remain. No changes proposed

Ordnance Survey, (c) Crown Copyright 2019. All rights reserved. Licence number 100022432

site layout plan

scale 1:500

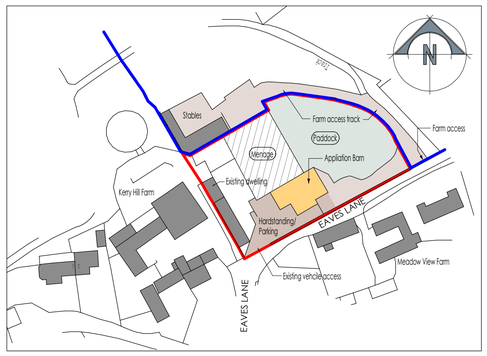

Ordnance Survey, (c) Crown Copyright 2019. All rights reserved. Licence number 100022432

site location plan

scale 1:1250

A1

Client

Mr & Mrs S. Horton

Cont act

Erection of new agricultural & equestrian building at Horton Barn, Eaves Lane, Kerry Hill.

Drawing Title

Site Location Plan
Site Layout Plan

Date	May 2022	Status	Preliminary
Scale	1:500 1:1250	Contract Number	5450
Drg. No.	5450 - 014	Revision Suffix	A | B

Revisions

Rev A	08.11.22	Planners requests
Rev B	05.11.22	Blue edged plan removed

BYATT OLIVER
— ASSOCIATES —

Byatt Oliver
Unit 1B Whitebridge Way, Whitebridge Industrial Estate, Stone, Staffordshire ST15 8LQ

Telephone 01785 719268
E-mail info@byattoliver.co.uk
Website www.byattoliver.co.uk