Copyright of this drawing is vested in the Designer and it must not be copied or reproduced without consent.
Contractor to check site for any utility locations that may affect any proposals prior to commencement on site
Contractor to check any site dimensions prior to commencement on site

Rev	Drawn	Comments	Date
A	ME	Rear windows amended slightly & render applied to whole house	Mar 23

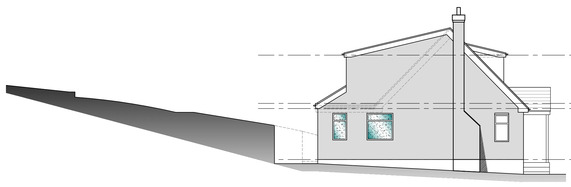

Proposed side elevation
Scale 1:100

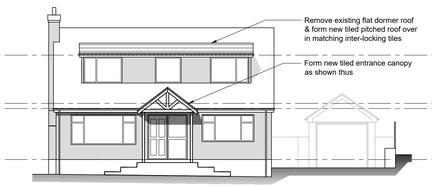

Proposed front elevation
Scale 1:100

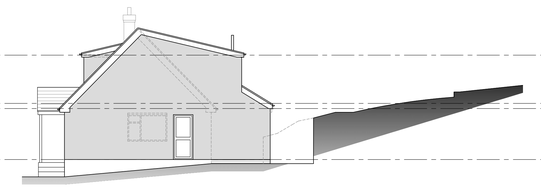

Proposed side elevation
Scale 1:100

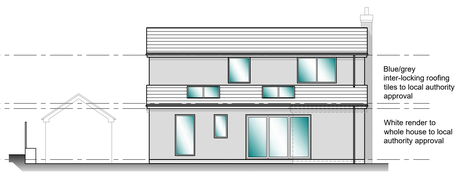

Proposed rear elevation
Scale 1:100

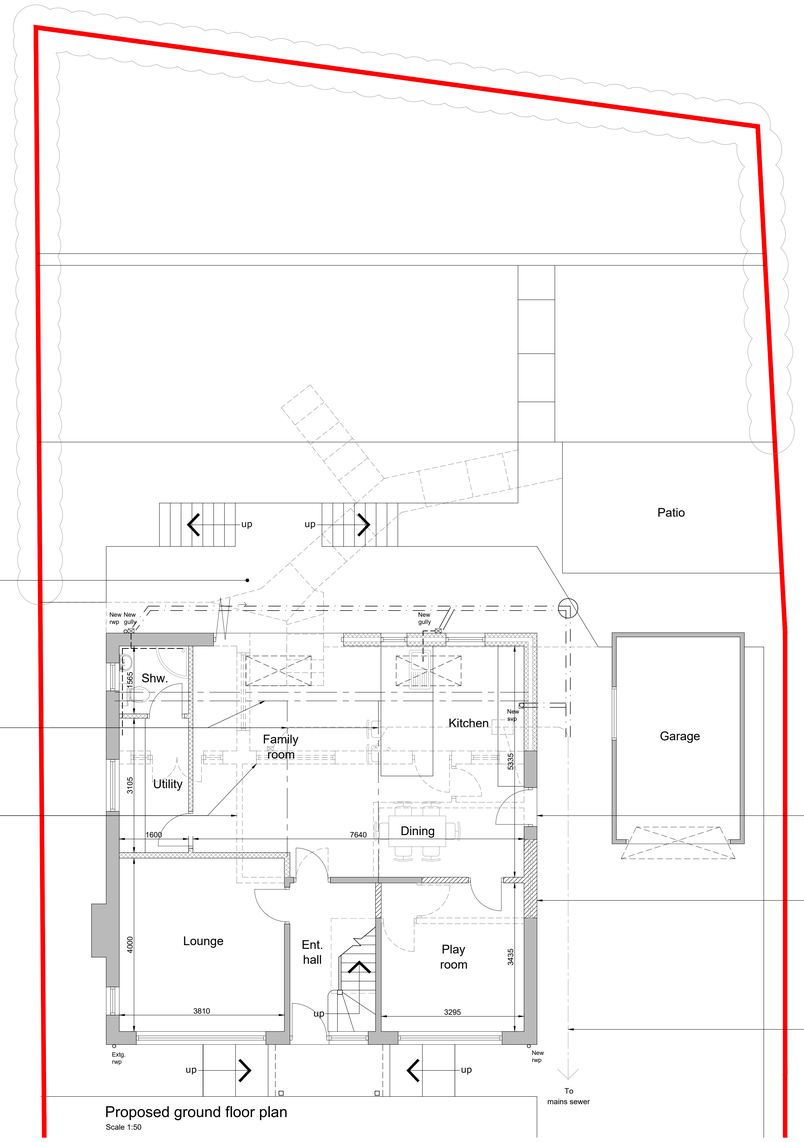

Proposed ground floor plan
Scale 1:50



Site location plan
Scale 1:2500

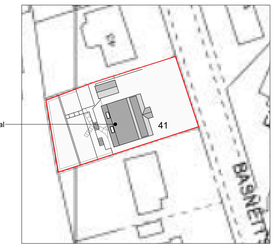

Proposed site plan
Scale 1:500

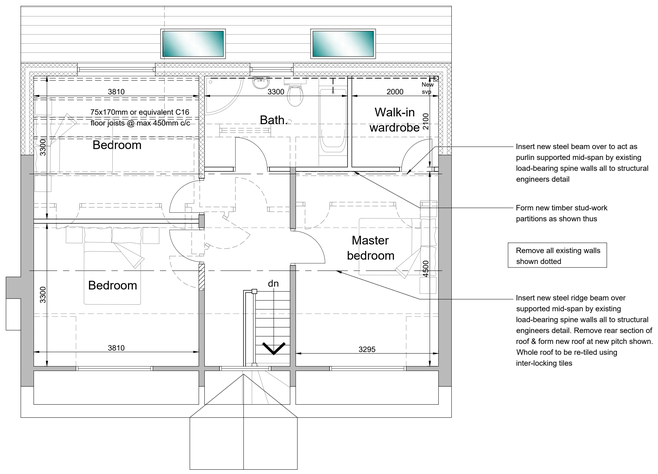

Proposed first floor plan
Scale 1:50

Reproduced from the Ordnance Survey map with the permission of Ordnance Survey on behalf of The Controller of Her Majesty's Stationery Office
Licence No. AL 100001834

Client
MR & MRS HENTON

Project
PROPOSED ALTERATIONS & EXTENSION TO
41 BASNETTS WOOD ROAD,
ENDON, ST9 9DQ

Title
PROPOSED PLANS

Status
PLANNING PERMISSION

Date JUNE 2022 Drawn ME
Scale @A1 AS SHOWN Checked

Project No 100-02A Drawing No. Rev

Copyright ©M&E Design Sol. 2019. All rights reserved.