0 1 2 3 4 5m

Scale 1:100

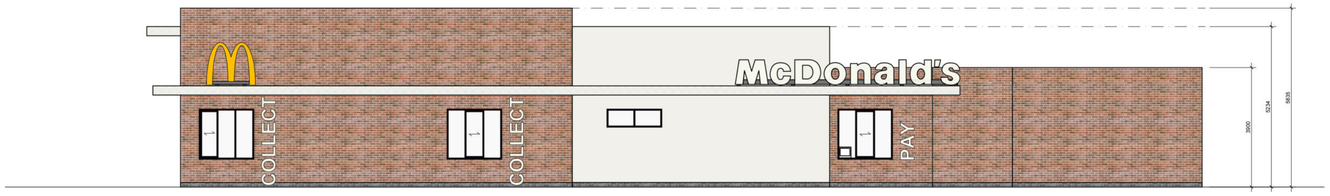

Proposed Elevation A



Proposed Elevation B

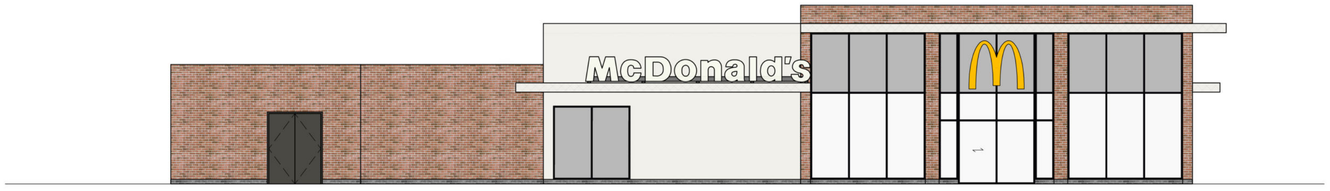

Proposed Elevation C

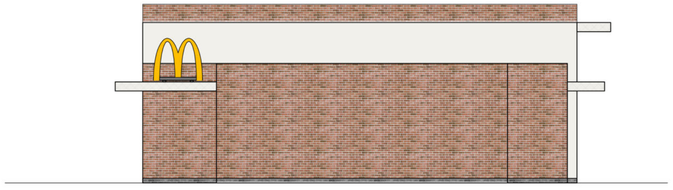

Proposed Elevation D

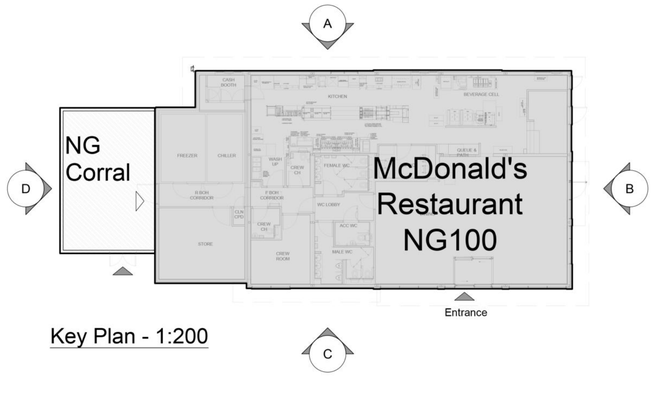

Key Plan - 1:200

Proposed Elevations

NOTES

- All dimensions and levels are to be checked on site.
- Any discrepancies are to be reported to the architect before any work commences.
- This drawing shall not be reproduced without express written permission from AEW.
- Title overlay drawings and ownership boundaries are produced using all reasonable endeavours. AEW cannot be responsible for the accuracy or scale discrepancy of base plans supplied to them.
- All works are to be undertaken in accordance with Building Regulations and the latest British Standards.
- All proprietary materials and products are to be used strictly in accordance with the manufacturers recommendations.

CDM 2015

Client notified of duties: **At Design Workshop**

Principal Designer: **TBC**

Unless noted below, all known hazards have been highlighted on the drawing:

Drawing Based on:
Scurrs' Architects Drawing: XXXX-SA-XXXX-P005 NG100 Elevations (Long Elevation) October 2021 COTF NMA

- Scale for planning purposes only.

Notes:
All drawings to be read in conjunction with all other drawings as noted on issue sheet.

MATERIALS LEGEND

Brick Bonded Red Brick
Oldmill House Brick Slips (Reference: 7240) with light grey mortar joints (Eurobrick Britannia Range)

Rendered Wall Panel
by StoRend
Colour Off-White

Grey Brick
Dark Grey Engineering Brick
by Eurobrick

Security Doors
PPC RAL 7022 Umbra Grey
M2M+ range by Bradbury Security

Canopies
PPC RAL 9016 Traffic White
Alupanel range by Architectural Solutions

Restaurant Glazing
PPC RAL 9005 Jet Black frames
by Senior Architectural Systems

Window and Doors
PPC RAL 9005 Jet Black frames
by Senior Architectural Systems

Opaque Glazing
PPC RAL 9005 Jet Black frames
by Senior Architectural Systems

REV	Date	Drawn by: -	Checked by: -
D	30/05/23	DB	JJS
Elevations & Material specification key updated			
C	19/05/23	DB	DP
Materials specification added			
B	08/03/23	MC	TSS
Materials updated following LPA comments			
A	07/07/22	JJ	LB
Title Block Notes updated at LPA request.			
-	16/12/21	JJ	LB
Initial Issue			

Status: **S2** Purpose of Issue: **For Information**

drawing stage: **Planning**

client: **McDonald's Restaurants Ltd**

project: **Leek Churnet Close** store: **1716**

drawing title: **Proposed Elevations**

date **16/12/21** drawn **JJ**

scale@A1 **1:100** checked **LB**

PLANNING

Job No **12385_AEW_1716_0005** Rev **D**

aew architects
0161 214 4370
www.aewarchitects.com

Aew