
1:200


4m 0 4m 8m 12m 16m 20m


Copyright of this drawing is vested in the Architect and it must not be copied or reproduced without consent. Figured dimensions only are to be taken from this drawing. All contractors must visit the site and be responsible for taking and checking all dimensions relative to their work. Hewitt&Carr Architects Ltd are to be advised of any variation between drawings and site conditions.
CLIENTS ARE ADVISED TO CLARIFY DIMENSIONS WITH THE ARCHITECT PRIOR TO SETTING OUT AND NOT TO SCALE FROM THE DRAWING

Rev.	Drawn	Comments	Date
A	ANK	Graves removed from sections	17/07/2023

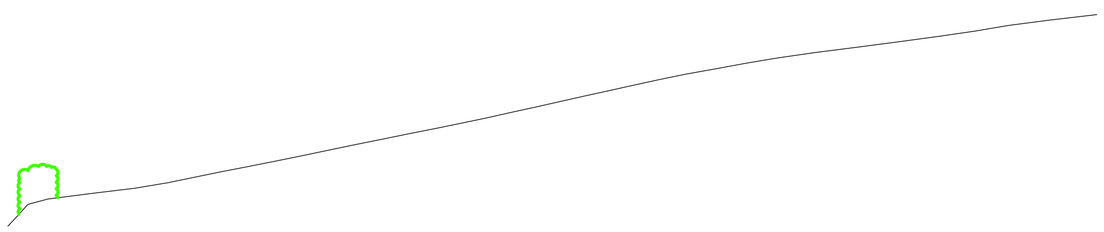


EXISTING SECTION A-A

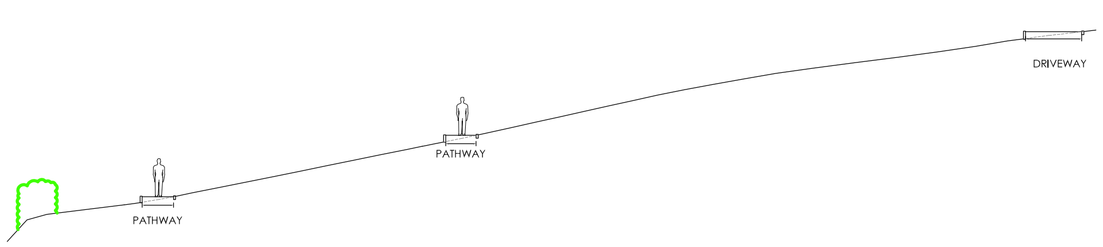

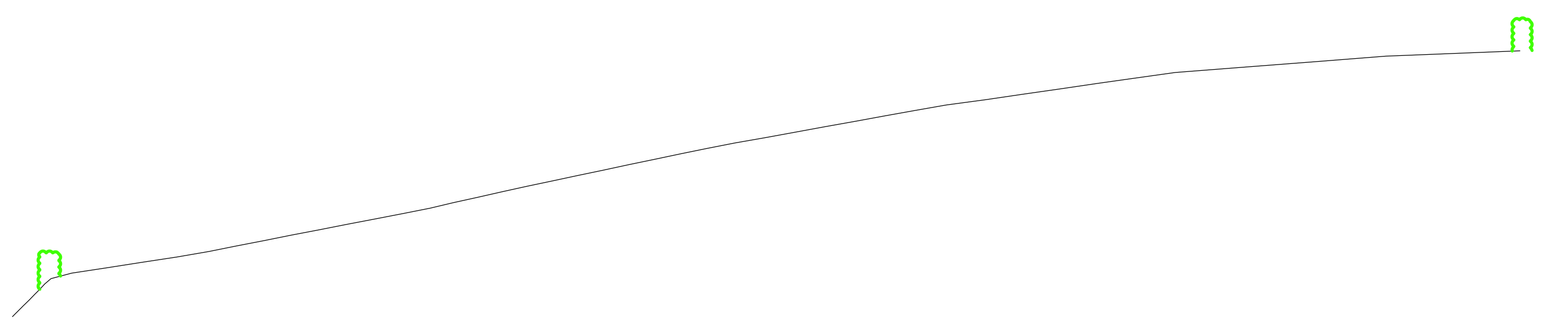


EXISTING SECTION B-B

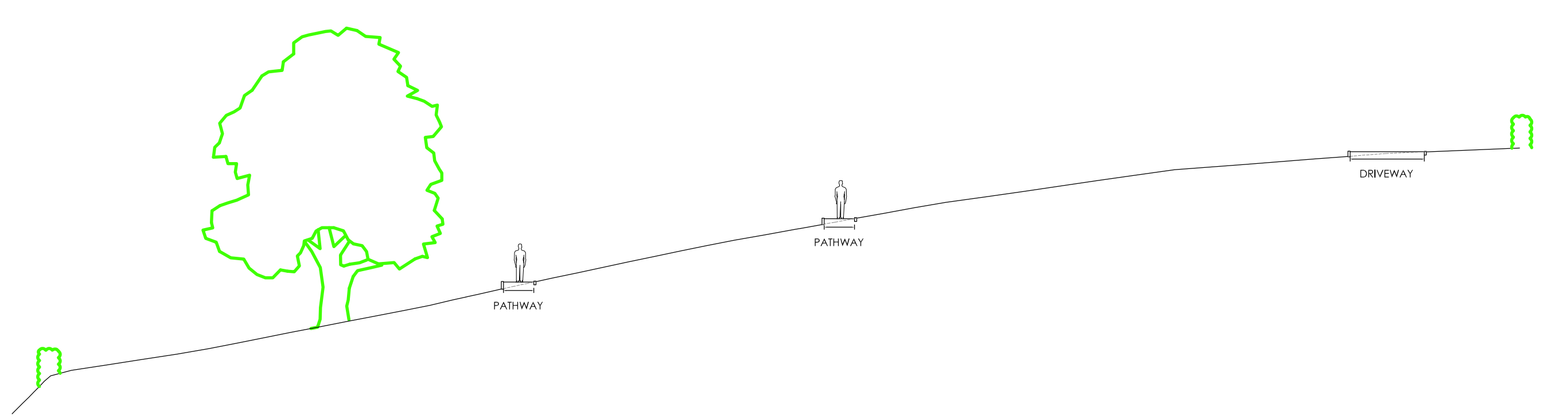


PROPOSED SECTION A-A

PROPOSED SECTION B-B

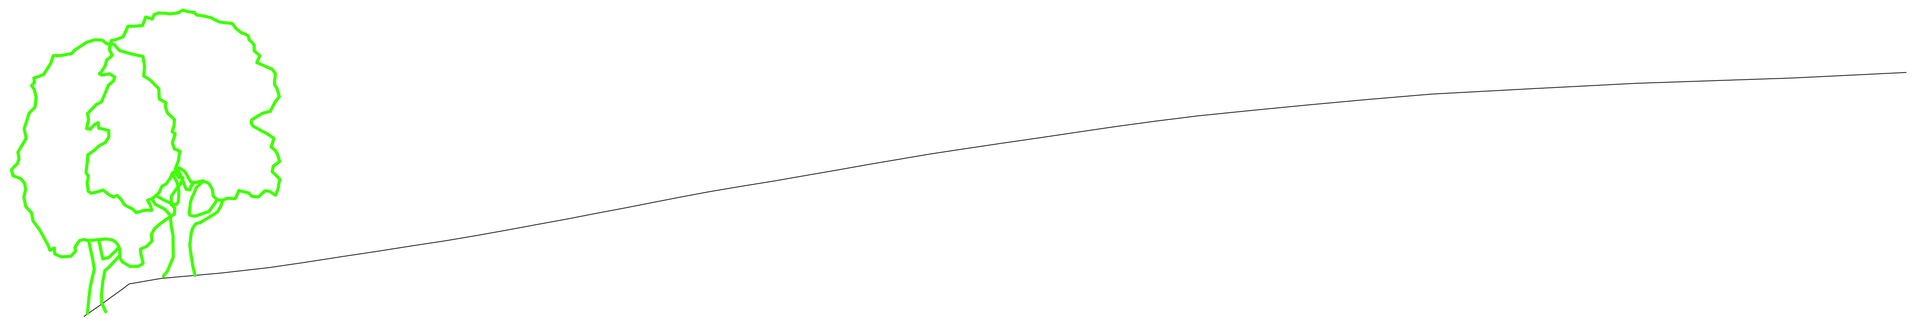

EXISTING SECTION C-C

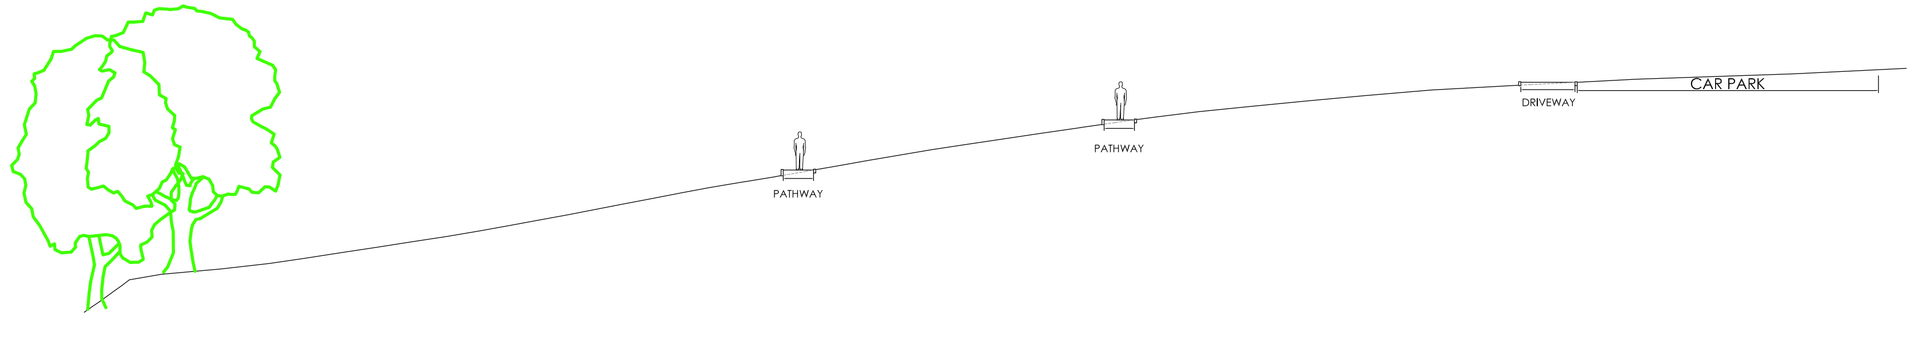

PROPOSED SECTION C-C

Hewitt&Carr Architects
A: DaisyBank House | 17-19 Leek Road | Cheadle | ST10 1JE
T: 01538 756888
E: enquiries@hcarchitects.co.uk
W: www.hcarchitects.co.uk

Client
Cheadle Town Council

Project
Proposed new extension
to Cheadle Cemetery

Title
Site Sections as Existing and Proposed

SCHEME

Status
Scheme

Date Oct 2020 Drawn HM&BC

Scale @A1 As Stated Checked

Project No 00952 Drawing No. AL(0)12 Rev A

File Ref: H:\REF