COPYRIGHT: This drawing is copyright and may not be altered, reproduced or used other than for the Contract Works for which it is issued without the written permission of daniel matthias architecture ltd.
WARNING: Verify all dimensions and
structural details on site prior to commencement of manufacture. If in doubt, ask before proceeding. All steelwork shown is indicative - including sizes, setting-out and levels. The contractor should refer to the Structural Engineer's drawings for all setting-out information.

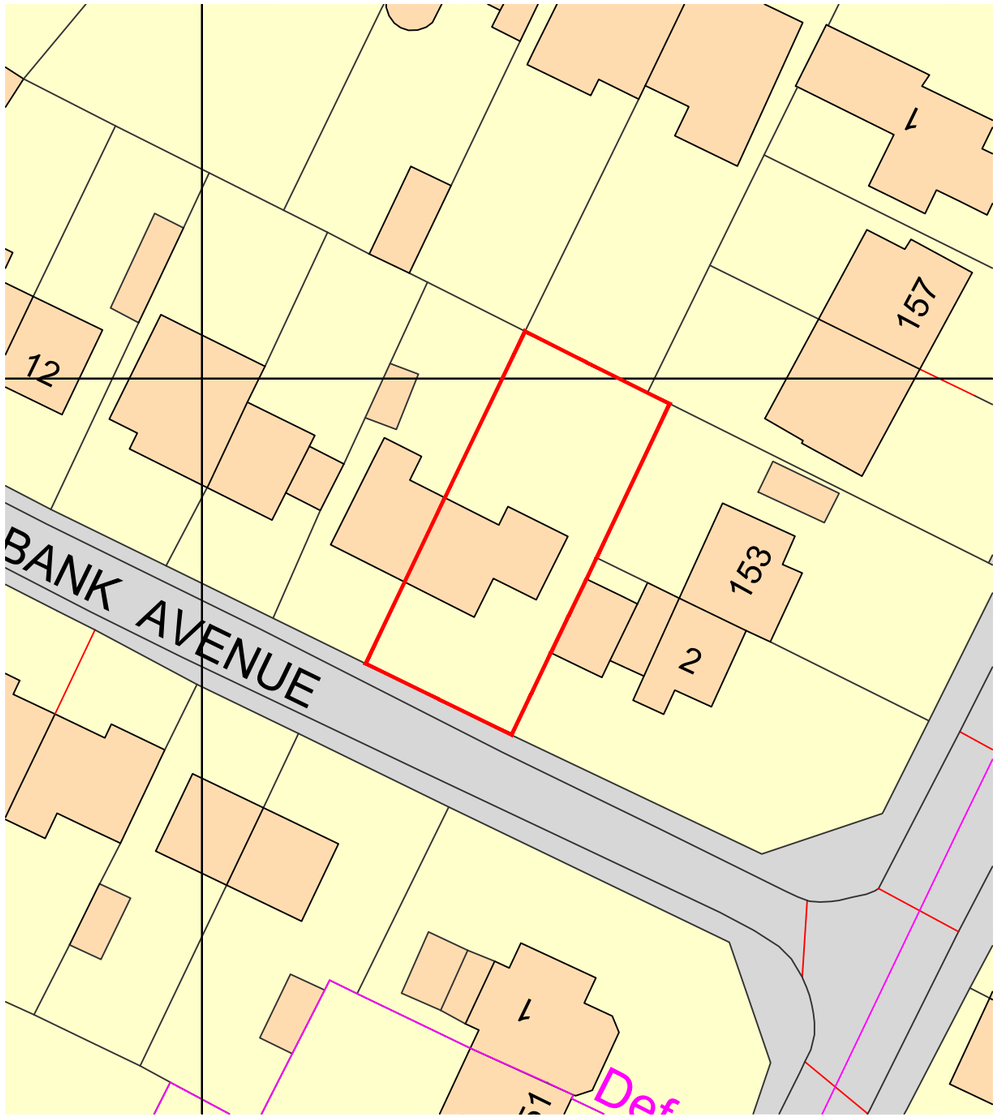


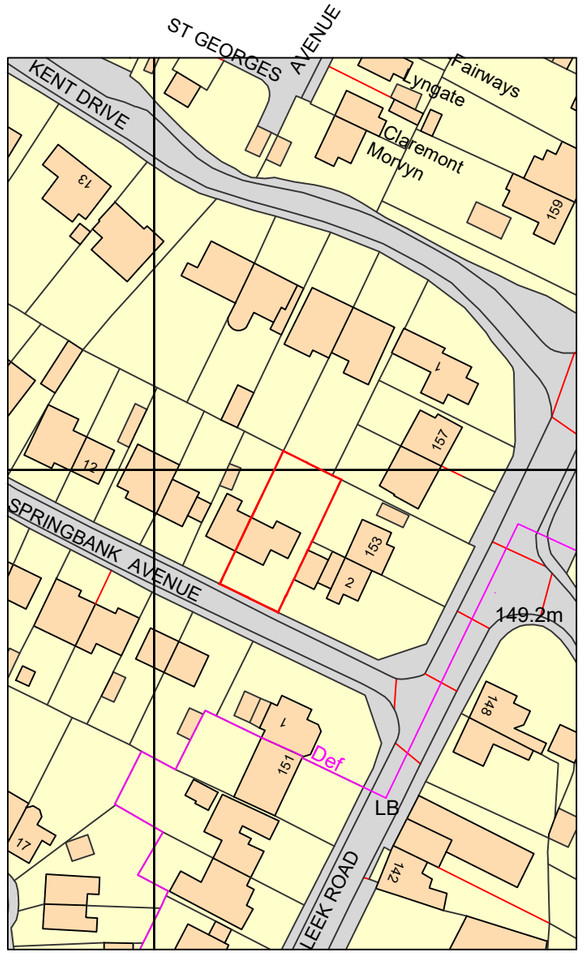


Ordnance Survey, (c) Crown Copyright 2023. All rights reserved. Licence number 100022432

## BLOCK PLAN
SCALE 1:500

Metres
10 20 30 40 50 60 70 80 90 100
SCALE 1:1250

Metres
05 10 15 20 25 30 35 40 50
SCALE 1:500

## LOCATION PLAN
SCALE 1:1250

| Rev | Description | Drawn | CKD | Date |
|---|---|---|---|---|

DANIEL MATTHIAS ARCHITECTURE
NEW INN | NEWCASTLE ROAD | BETCHTON | SANDBACH | CHESHIRE | CW11 2TG
T / 01270 346 033
M / 07725 004 592
E / daniel@architecture-dma.co.uk
W / http://www.architecture-dma.co.uk/

Dean Bush
4 Spring Bank Avenue Endon ST9 9EL

May, 2023
1:500 & 1:1250 @ A3
Planning

Drawn by DM

PROJECT No.
984

Existing Location & Block Plan
**LP-E001**

Rev
/