COPYRIGHT: This drawing is copyright and may not be altered, reproduced or used other than for the Contract Works for which it is issued without the written permission of daniel matthias architecture ltd.
WARNING: Verify all dimensions and
structural details on site prior to commencement of manufacture. If in doubt, ask before proceeding. All steelwork shown is indicative - including sizes, setting-out and levels. The contractor should refer to the Structural Engineer's drawings for all setting-out information.

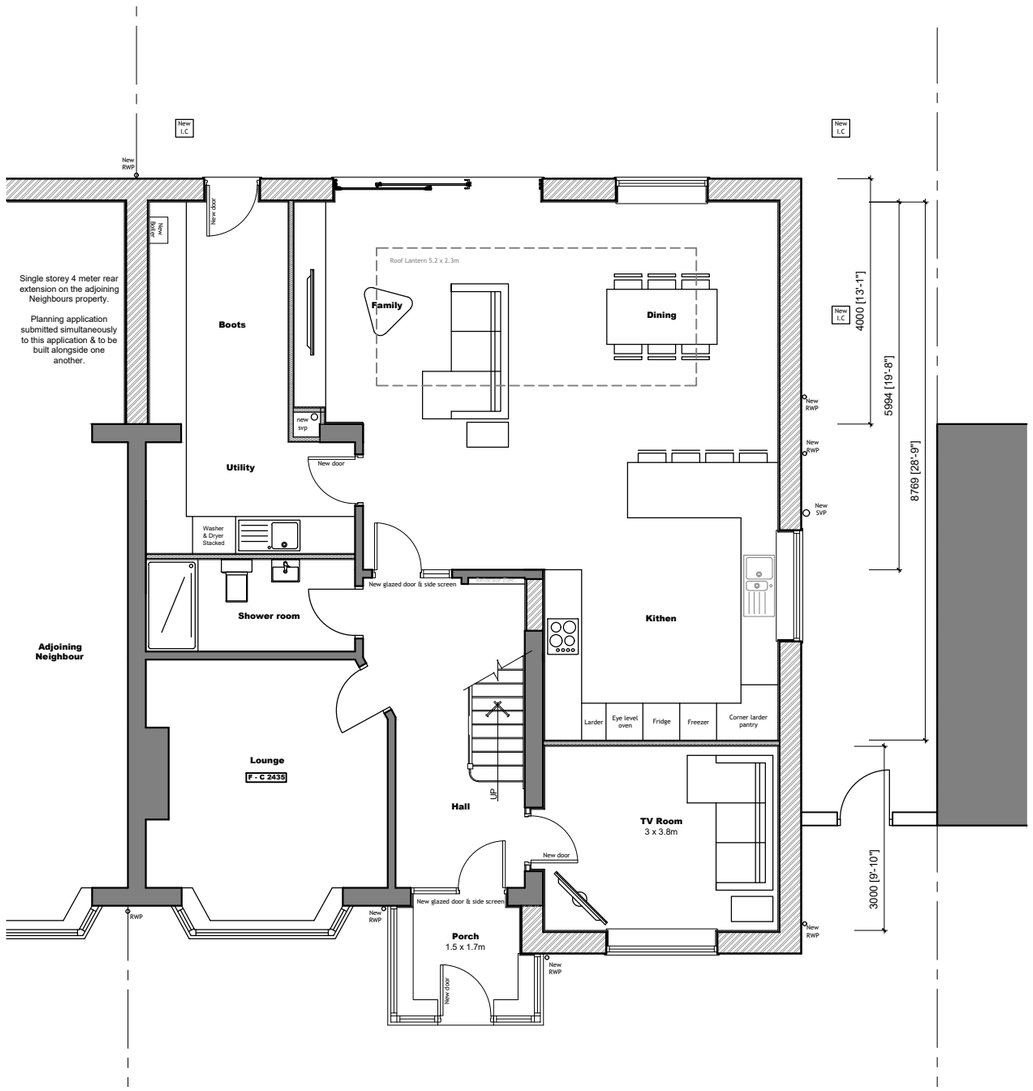

Ground Floor Plan @ 1:100

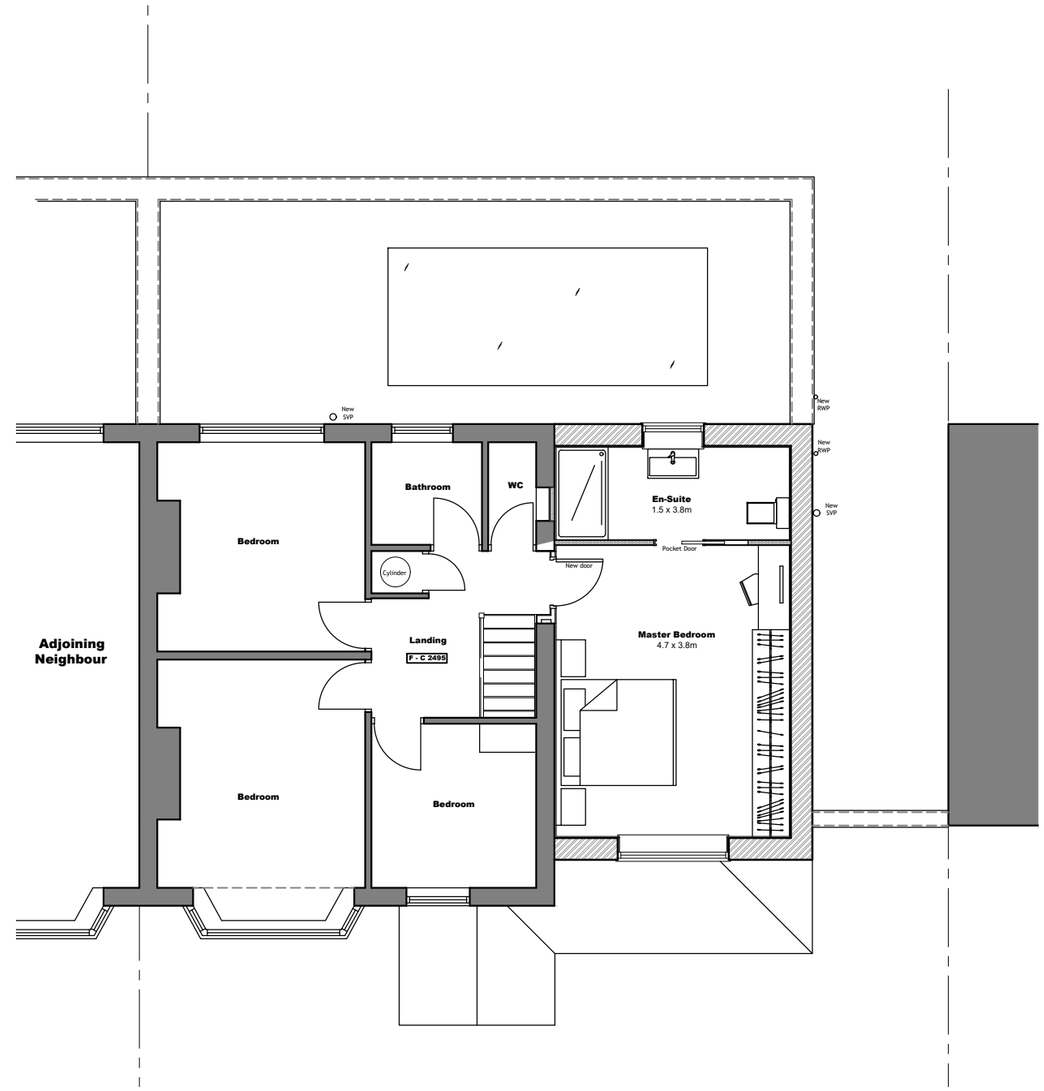

First Floor Plan @ 1:100

Metres
01 02 03 04 05 10

SCALE 1:100

Rev	Description	Drawn	CKD	Date

DANIEL MATTHIAS ARCHITECTURE
NEW INN | NEWCASTLE ROAD | BETCHTON | SANDBACH | CHESHIRE | CW11 2TG
T / 01270 346 033
M / 07725 004 592
E / daniel@architecture-dma.co.uk
W / http://www.architecture-dma.co.uk/

Dean Bush
4 Spring Bank Avenue Endon ST9 9EL

March, 2023 Drawn by DM
1:100 @ A3
Planning

PROJECT No. 984

Proposed Plans
PA-001

Rev /