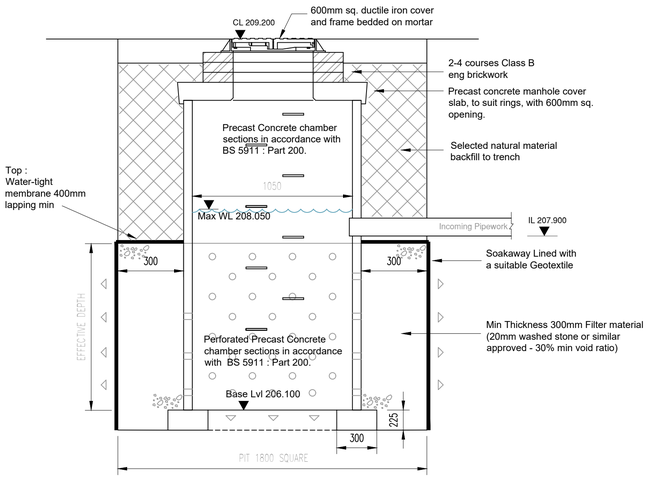

TYPICAL SOAKAWAY DETAIL - nts

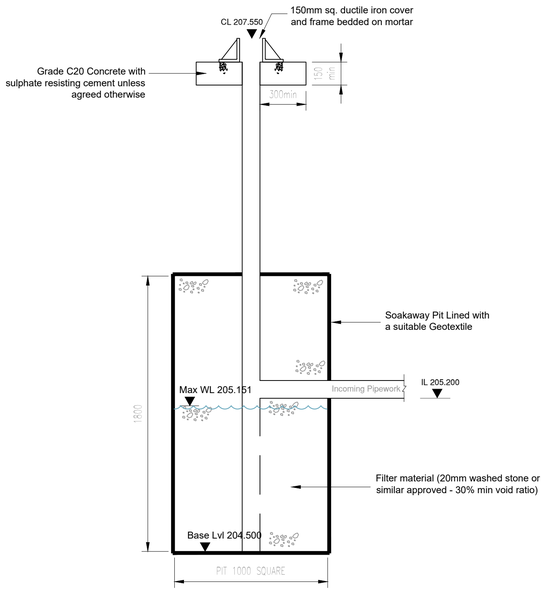

TYPICAL SOAKAWAY PIT DETAIL - nts

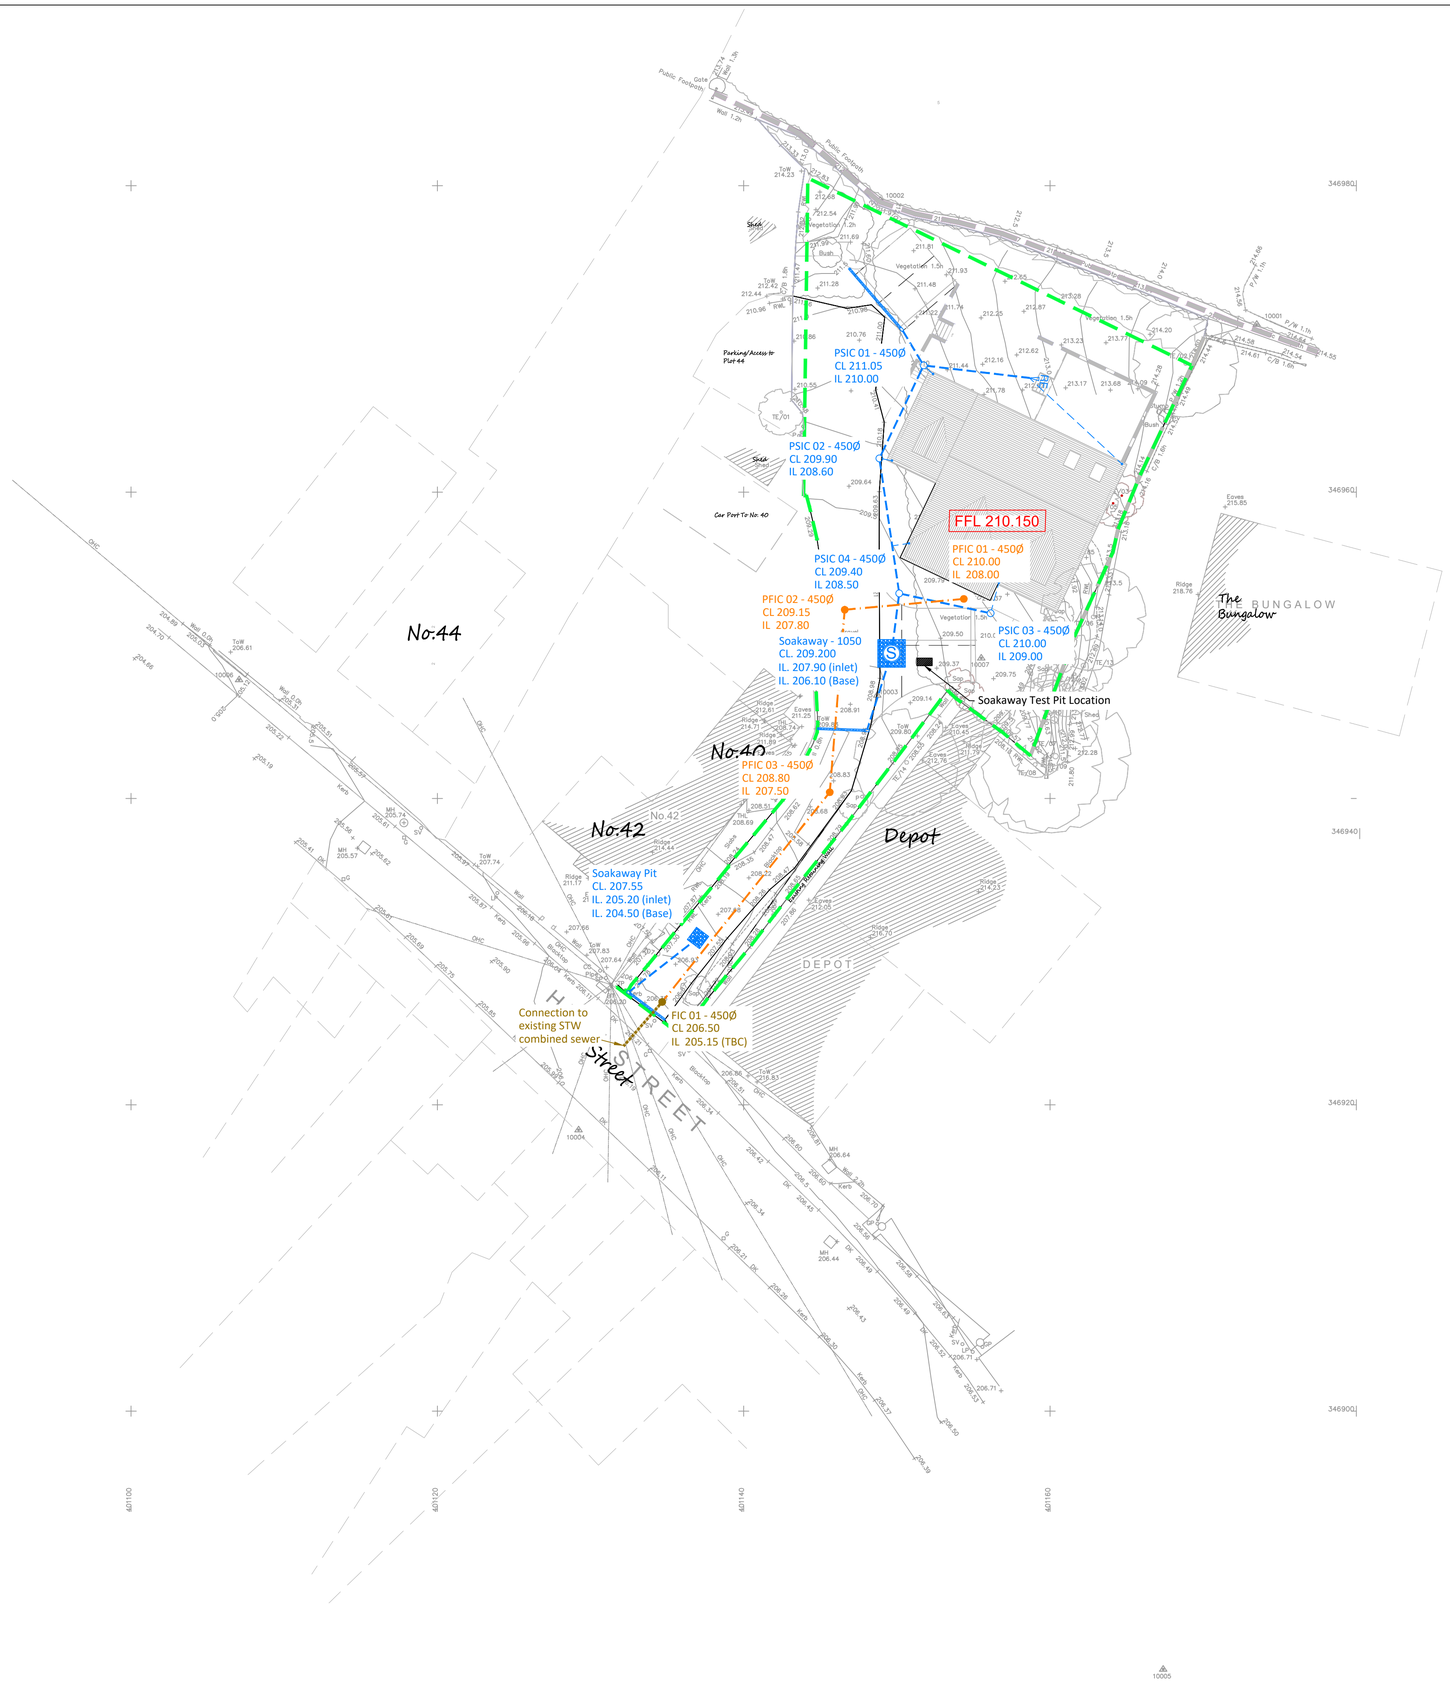

General Notes
1. -
2. This drawing is to be read in conjunction with all other project drawings and specifications.
3. All dimensions are in millimetre's unless otherwise stated.
4. Should there be any conflict between the details indicated on this drawing and those indicated on other drawings the Project Engineer shall be informed PRIOR to construction on site.
5. Until technical approval has been obtained from the relevant Authority, it should be understood that all drawings issued are Preliminary and NOT for construction. Should the Contractor commence site work prior to such approval being given, it is entirely at his own risk

KEY:
- Site boundary
- FFL 130.900 Finished Floor Level
- Proposed Adoptable Foul Water Manhole
- Private Soakaway Chamber
- Private Soakaway Pit
- Proposed Private Surface Water Drain (100Ø UNO)
- Proposed Private Foul Water Drain (100Ø UNO)
- Proposed Private Storm Water Inspection Chamber Plastic (PPIC)
- Proposed Private Foul Inspection Chamber Plastic (PPIC)
- Proposed Private Channel Drain

REV	AMENDMENT	BY	CHK	DATE
P01	Preliminary Issue.	AW	SC	22/02/21

PROJECT EXECUTION CLASS:
All materials supplied in relations to those specified on this drawing are to be CE marked in accordance with the European Union Declaration of conformity

DRAWING STATUS
FOR APPROVAL

C2C CONSULTING ENGINEERS LTD
CIVIL | STRUCTURAL | DESIGN
The Old Church Offices
Shelton New Road
Hartshill, Stoke on Trent
ST4 6DP
Email: mail@c2cconsulting.co.uk Telephone: 01782 980330

CLIENT
Creative Interiors

PROJECT
Kingsley House, High Street, Kingsley

DRAWING TITLE
Drainage Strategy

SHEET SIZE	SCALE	DATE	DRAWN	CHECKED	STATUS
A1	1:200	22/02/2021	AW	SC	S1

PROJECT No.	DRAWING No.		REV
200869	C2C - P - 00 - M2 - D	100	P01

CAD File Path: Andrew/Kendale_C:\Temp\200869 - New Dwelling - High St, Kingsley\01 DRAWINGS\1 C2C\1 CAD\200869-C2C-P-00-M2-D-100-P1

© Copyright: This drawing and any design therein is the copyright of C2C Consulting Engineers Ltd and must not be reproduced or utilised without their written consent