Copyright of this drawing is vested in the Architect and it must not be copied or reproduced without consent. Figured dimensions only are to be taken from this drawing. All contractors must visit the site and be responsible for taking and checking all dimensions relative to their work. HUAM Ltd are to be advised of any variation between drawings and site conditions.

Rev.	Drawn	Comments	Date
A	DCV	Boundary Line updated.	16.06.2023

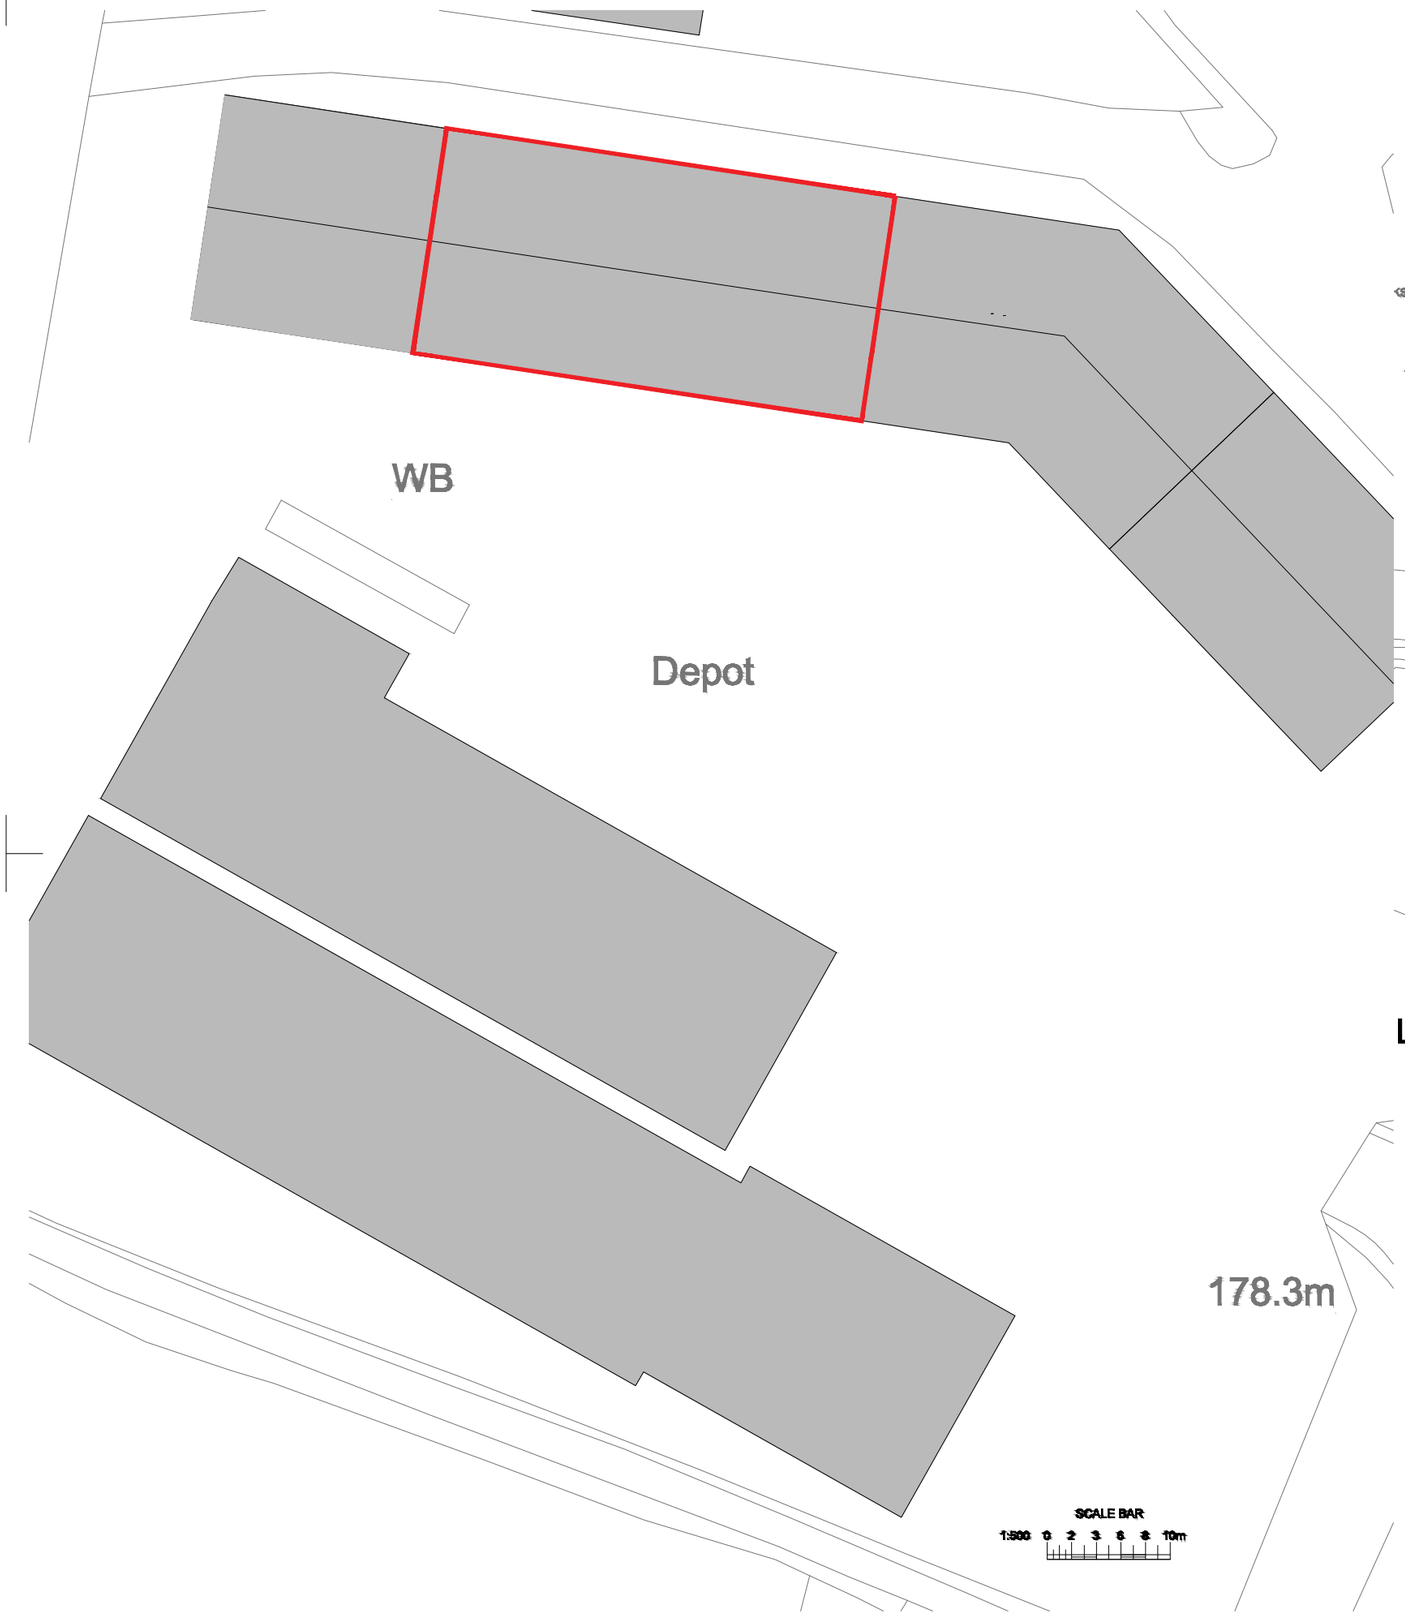

BLOCK PLAN SCALE 1:500

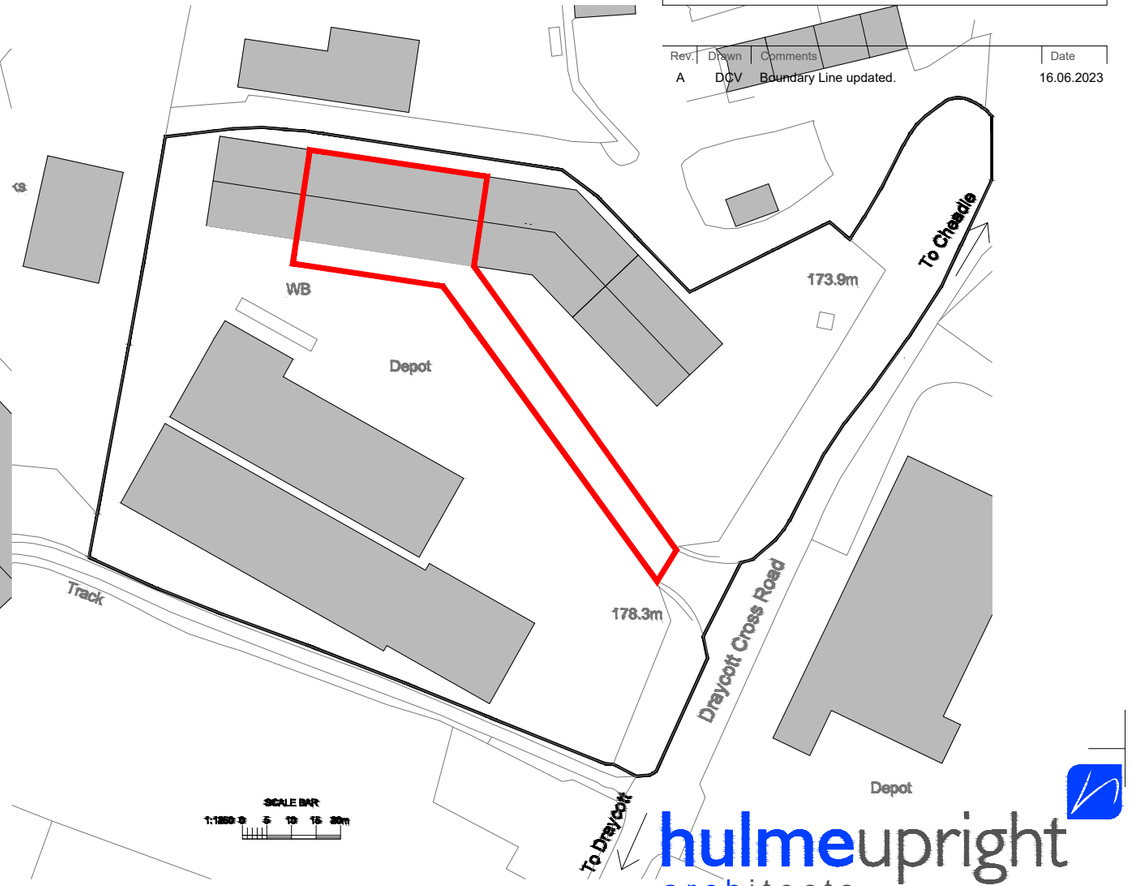

LOCATION PLAN SCALE 1:1250

N

hulmeupright
architects
Queens Gardens Business Centre
31a Ironmarket
Newcastle under Lyme
Staffordshire
ST5 1RP
Tel: 01782 621949
Email: stoke@hu-arch.co.uk
www.hulmeupright.co.uk

Client
Florist Wedding and Craft Supplies

Project
Proposed Part Change of use to Unit 8
Tideswells Industrial estate, Cheadle

Title
Location and Block Plan

PLANNING

Status
Planning

Date 16.05.23 Drawn IM

Scale @A3 1:500 1:1250 Checked

Project No Drawing No.
N1218_AL(0)01 Rev A

File Ref: M:\