Copyright of this drawing is vested in the Architect and it must not be copied or reproduced without consent. Figured dimensions only are to be taken from this drawing. All contractors must visit the site and be responsible for taking and checking all dimensions relative to their work. HUAM Ltd are to be advised of any variation betweeen drawings and site conditions.
DO NOT SCALE FROM THIS DRAWING. IF IN DOUBT ASK

Rev.	Drawn	Comments	Date

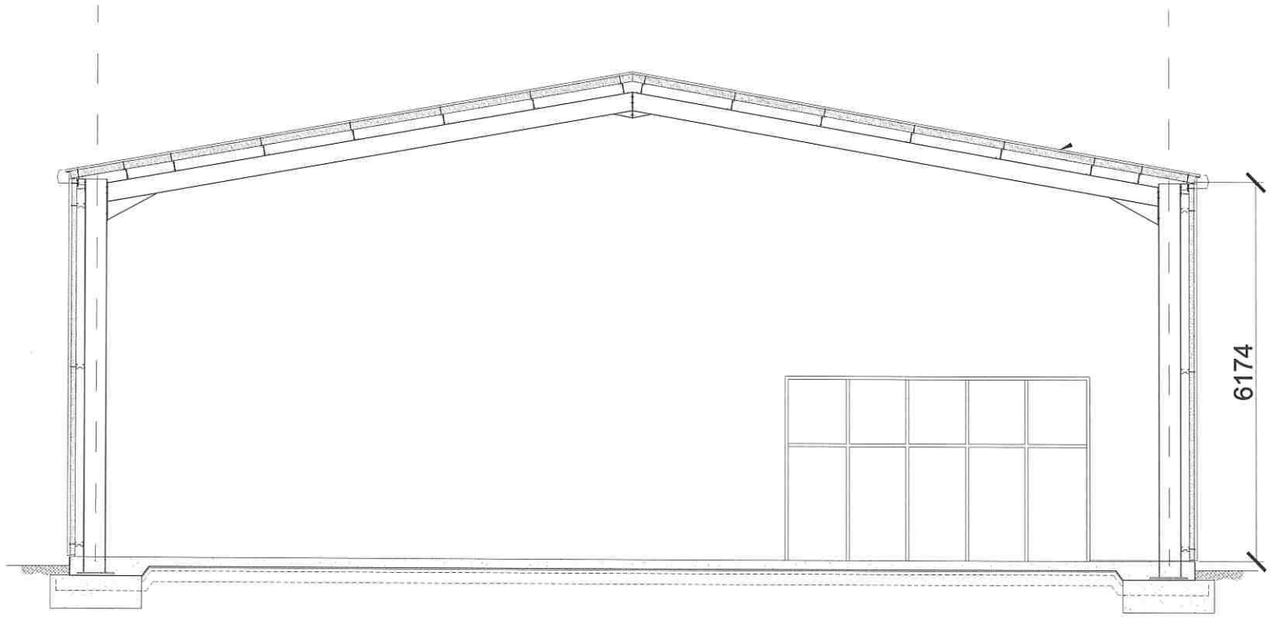

TYPICAL SECTION SCALE 1:100

hulmeupright
architects
Queens Gardens Business Centre
31a Ironmarket
Newcastle under Lyme
Staffordshire
ST5 1RP

Tel: 01782 621949
Email: stoke@hu-arch.co.uk
www.hulmeupright.co.uk

Client
Florist Wedding and Craft Supplies

Project
Proposed Part Change of use to Unit 8
Tideswells Industriall estate, Cheadle

Title
Typical Section

Status
Planning

Date 16.05.23 Drawn IM

Scale @A3 1:100 Checked

Project No Drawing No. Rev
N1218_AL(0)04

File Ref: M:\