


## 1 Ground Floor Level
1 : 50

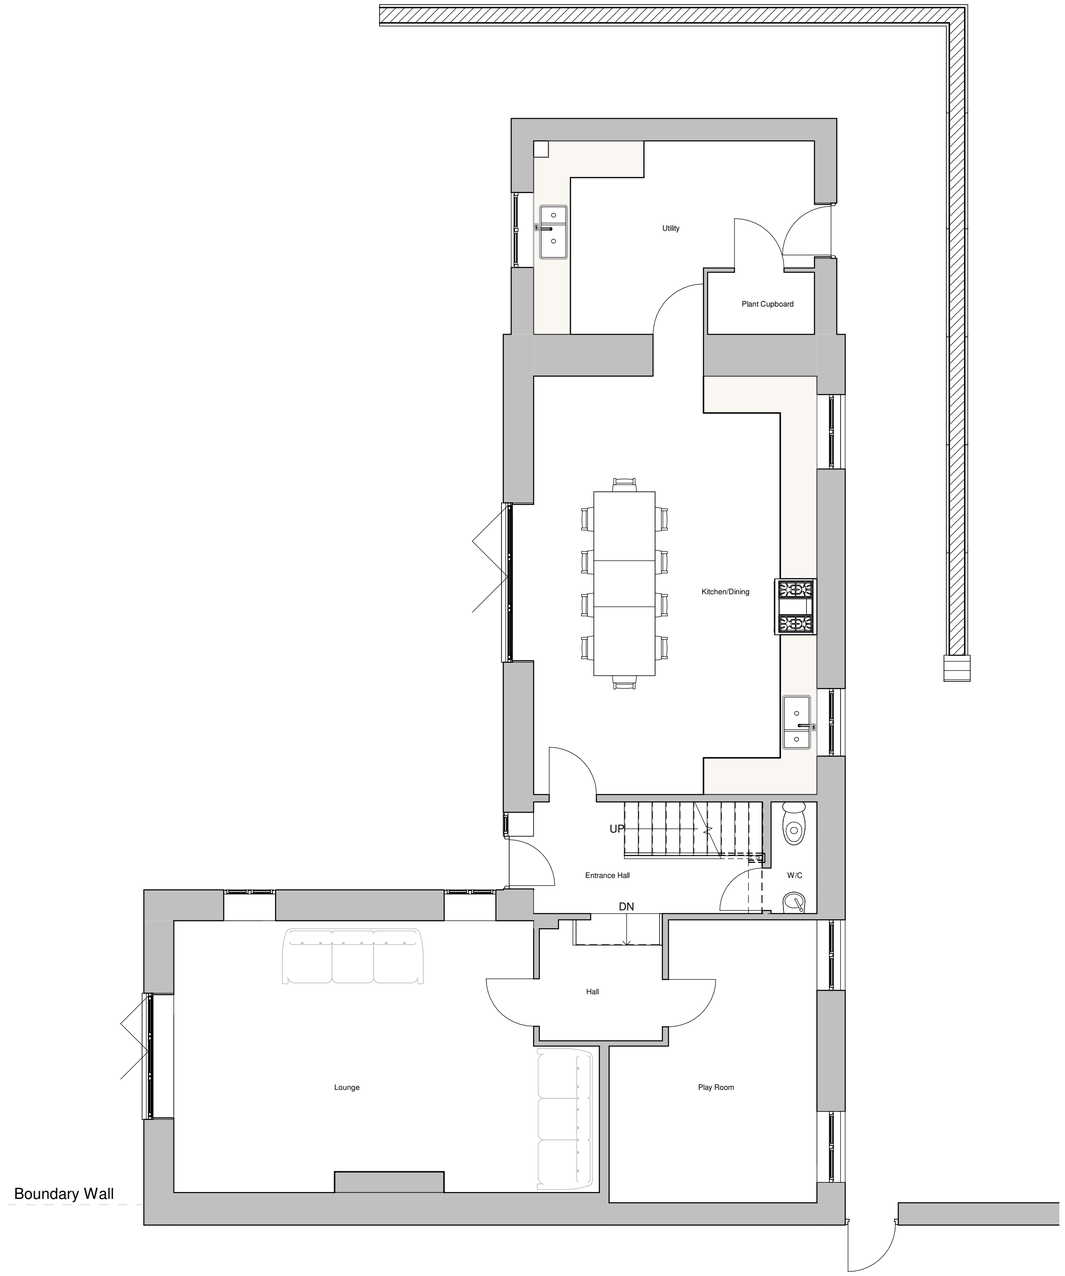


## 2 First Floor Level
1 : 50

**Tom Withers Architecture Ltd**
Greenfield Industrial Estate,
Back Lane,Congleton,
Cheshire, CW12 4TR
Tel: 01260 277175
Email: info@tomwithersarchitecture.co.uk
**www.tomwithersarchitecture.co.uk**

| REV | DESCRIPTION | DATE | DRAWN |
|---|---|---|---|
| P0 | Planning Issue | 14.02.2023 | SH |

Project Description:
First floor side extension and remodelling of existing house

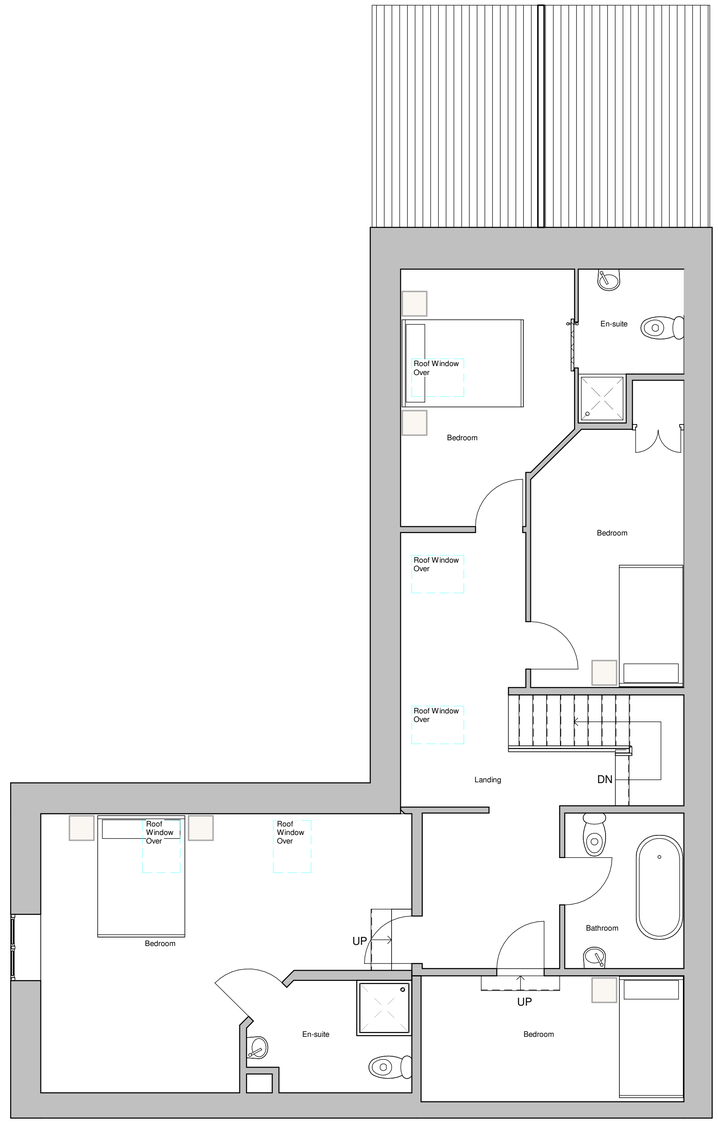Project Address:
Grange Barn, Dunwood Lane, Longsdon, Stoke-On-Trent, ST9 9QW

For: Mr John Richards

| | |
|---|---|
| Drawing Name: Existing floorplans | |
| Status: As Existing | Sheet No: |
| Date: Feb 2023 | 0363 001 P0 |
| Scale: 1 : 50 @ A1 | Drawn By: SH |

TWA TOMWITHERS ARCHITECTURE