



Existing Front Elevation
1 : 100

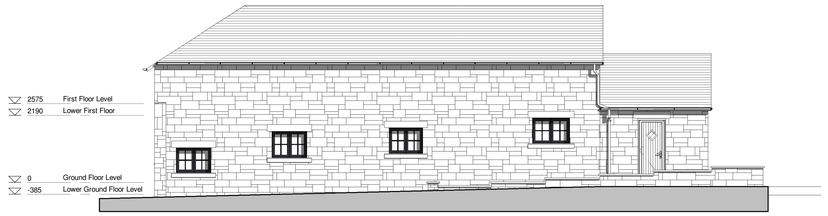

Existing Rear Elevation
1 : 100

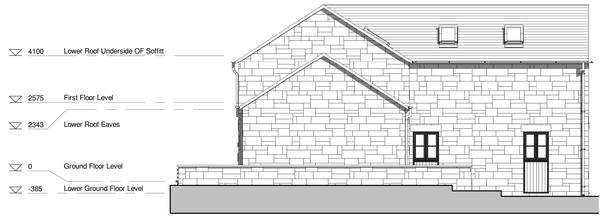

Existing Side Elevation 01
1 : 100



Existing 3D Visual

Tom Withers Architecture Ltd
Greenfield Industrial Estate,
Back Lane,Congleton,
Cheshire, CW12 4TR
Tel: 01260 277175
Email: info@tomwithersarchitecture.co.uk
www.tomwithersarchitecture.co.uk

REV	DESCRIPTION	DATE	DRAWN
P0	Planning Issue	14.02.2023	SH

Project Description:

First floor side extension and remodelling of existing house

Project Address:

Grange Barn, Dunwood Lane, Longsdon, Stoke-On-Trent, ST9 9QW

For: Mr John Richards

Drawing Name: Existing Elevations	
Status: As Existing	Sheet No:
Date: Feb 2023	0363 002 P0
Scale: 1 : 100 @ A1	Drawn By: SH

TWA TOMWITHERS ARCHITECTURE