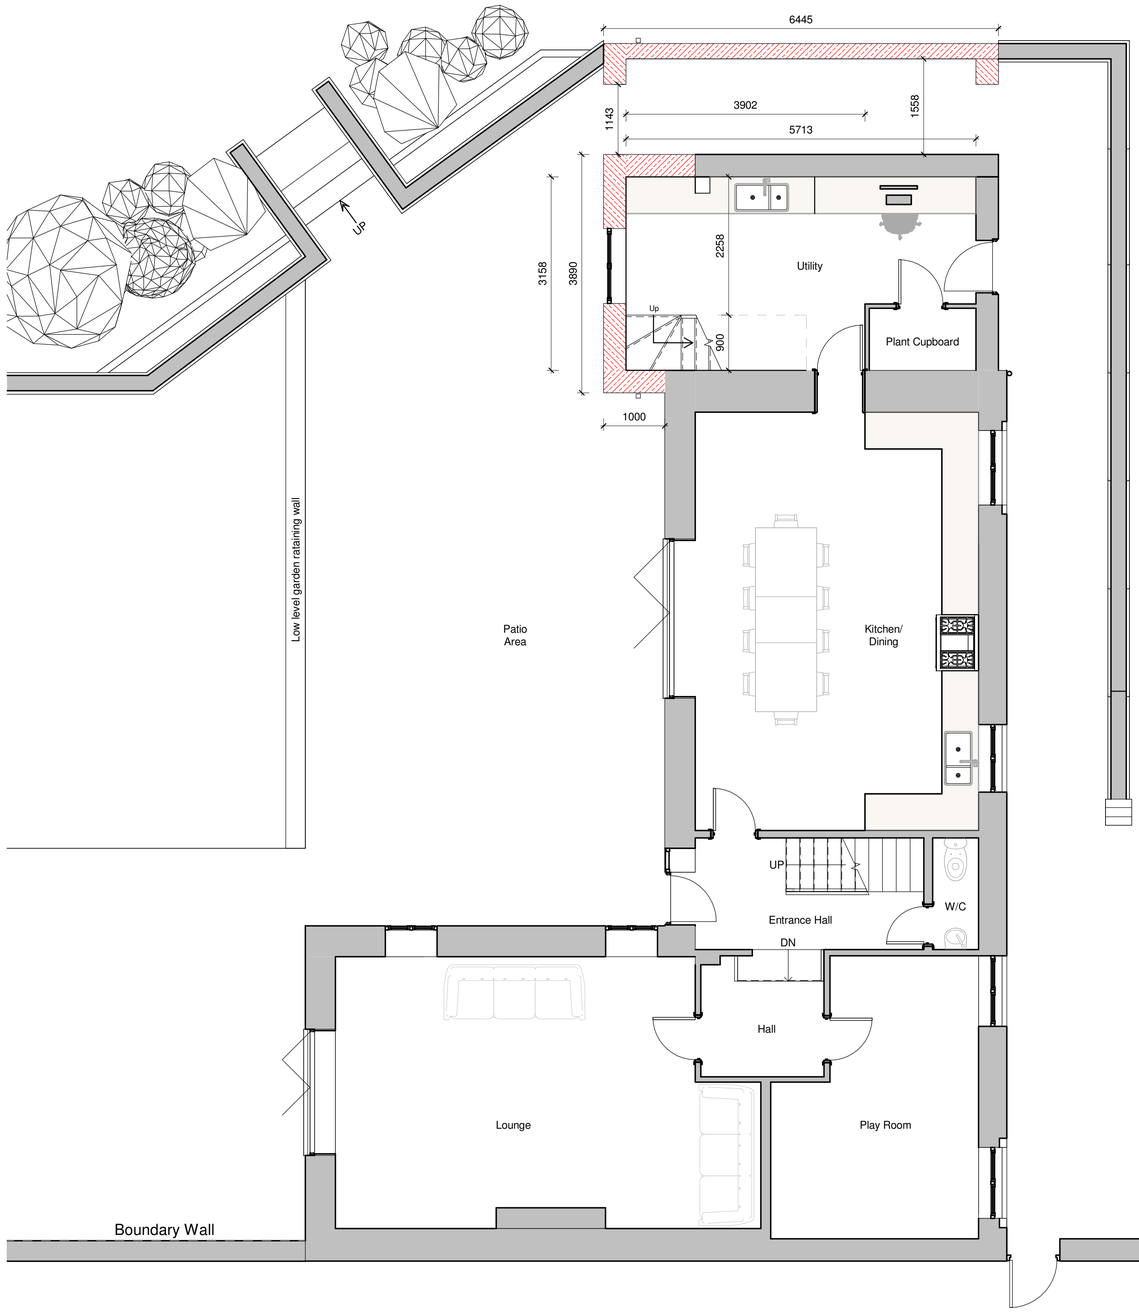

1 Ground Floor Level

1 : 50

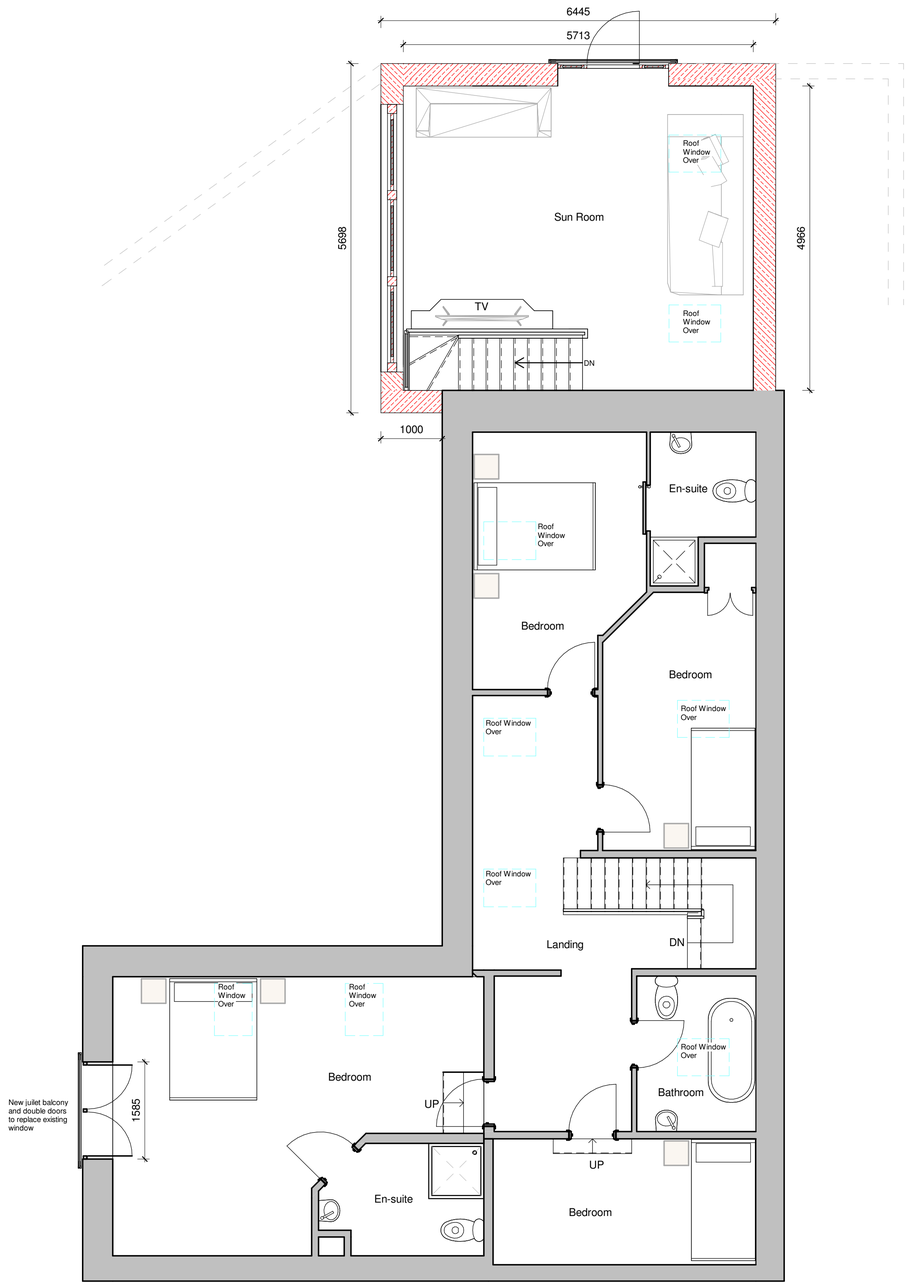

2 First Floor Level

1 : 50

Tom Withers Architecture Ltd
Greenfield Industrial Estate,
Back Lane,Congleton,
Cheshire, CW12 4TR
Tel: 01260 277175
Email: info@tomwithersarchitecture.co.uk
www.tomwithersarchitecture.co.uk

REV	DESCRIPTION	DATE	DRAWN
P0			
P1	Revised following meeting with client	14.03.23	SH
P2	Changes made following meeting with client	20.03.23	SH
P3	Changes made following clients comments	22.03.23	SH

Project Description:

First floor side extension and remodelling of existing house

Project Address:

Grange Barn, Dunwood Lane, Longsdon, Stoke-On-Trent, ST9 9QW

For: Mr John Richards

Drawing Name: Proposed Floorplans	
Status: As Proposed	Sheet No:
Date: Feb 2023	0363 003 P3
Scale: 1 : 50 @ A1	Drawn By: SH

TWA TOMWITHERS ARCHITECTURE