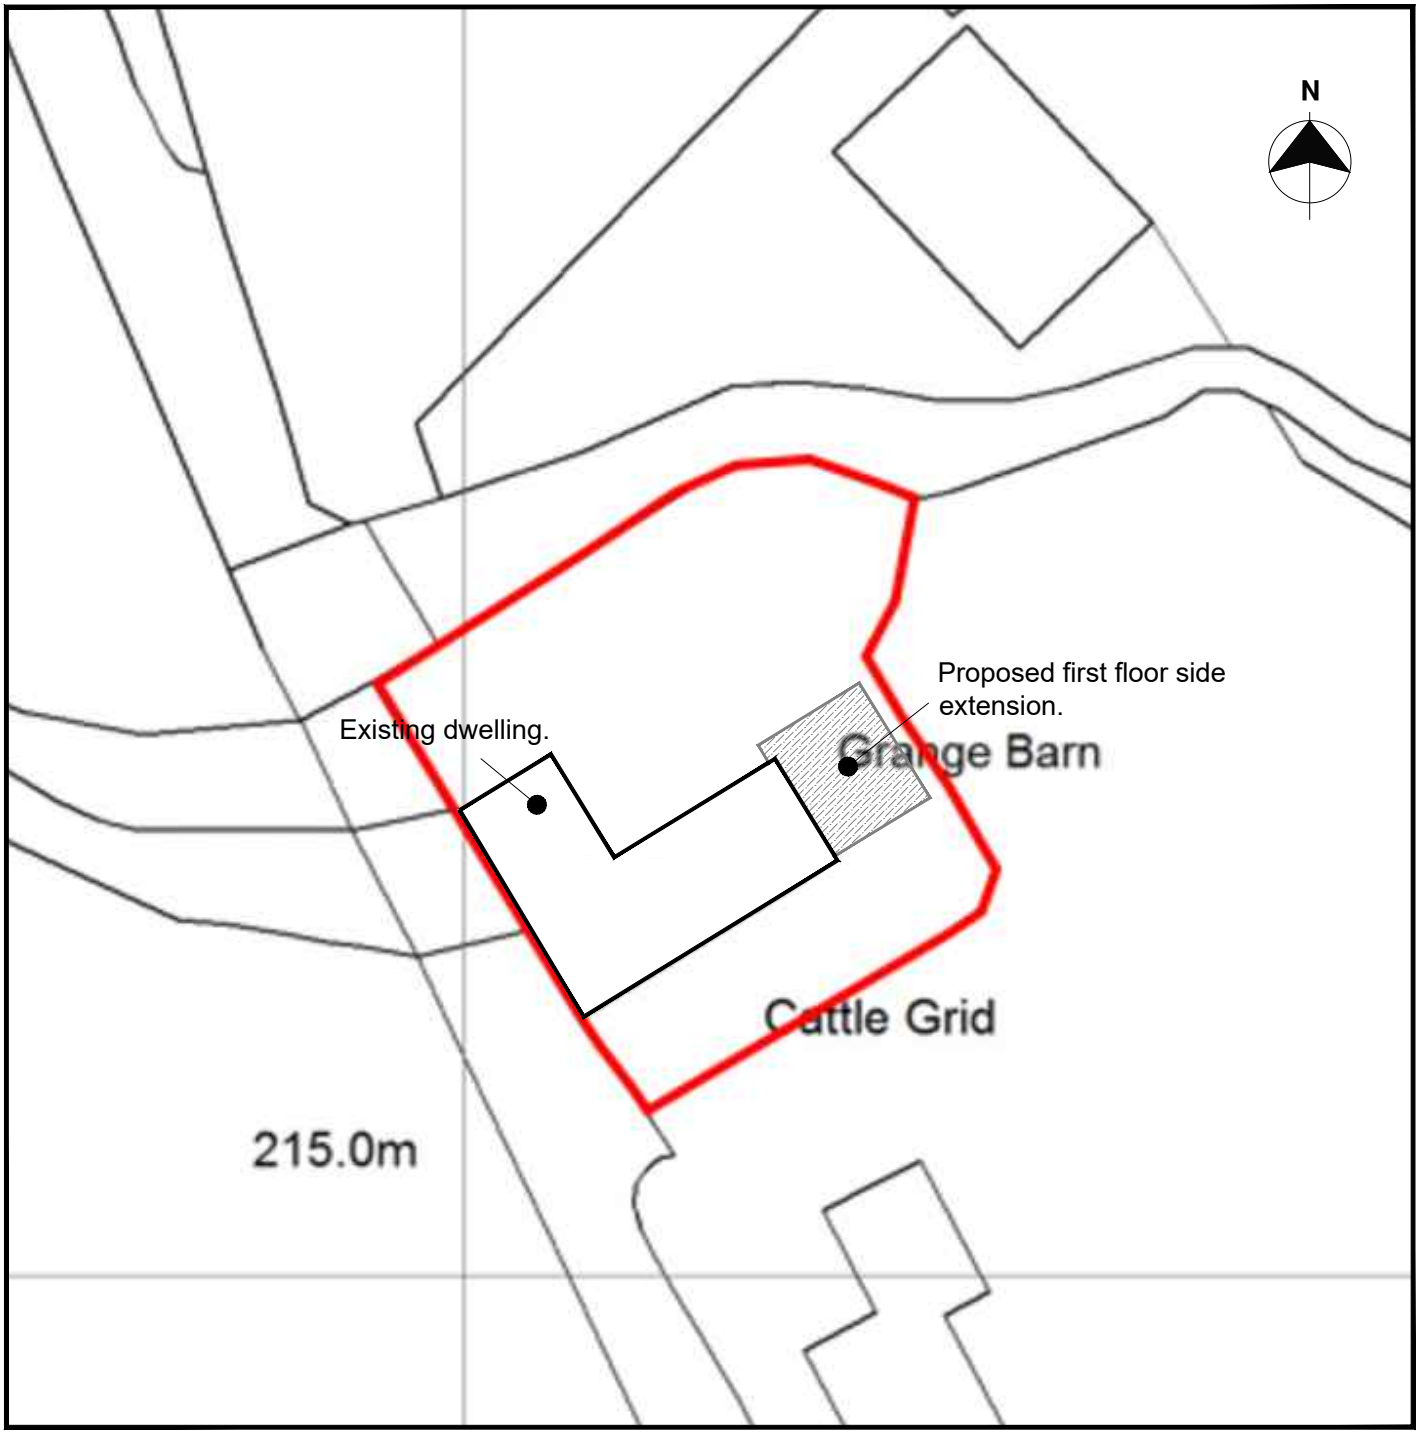

TOM WITHERS ARCHITECTURE

Tom Withers Architecture Ltd

5 The Courtyard,
Greenfield Industrial Estate, Congleton,
Cheshire, CW12 4TR.
Tel: 01260 277175

Email: info@tomwithersarchitecture.co.uk

Project Details:

Proposed first floor side extension and remodeling of existing house.
Grange Barn
Dunwood Lane
Longsdon
Stoke-On-Trent
Staffordshire ST9 9QW
For: Mr John Richards.

Revisions: P0 Planning Application Issue. 01.06.2023

Date:	June 2023	**Status:**	As Proposed	**Sheet No:**	Planning Drawings **0363-006-P0**
Scale:	1:500 @ A4 Block Plan	**Drawn By:**	MC		