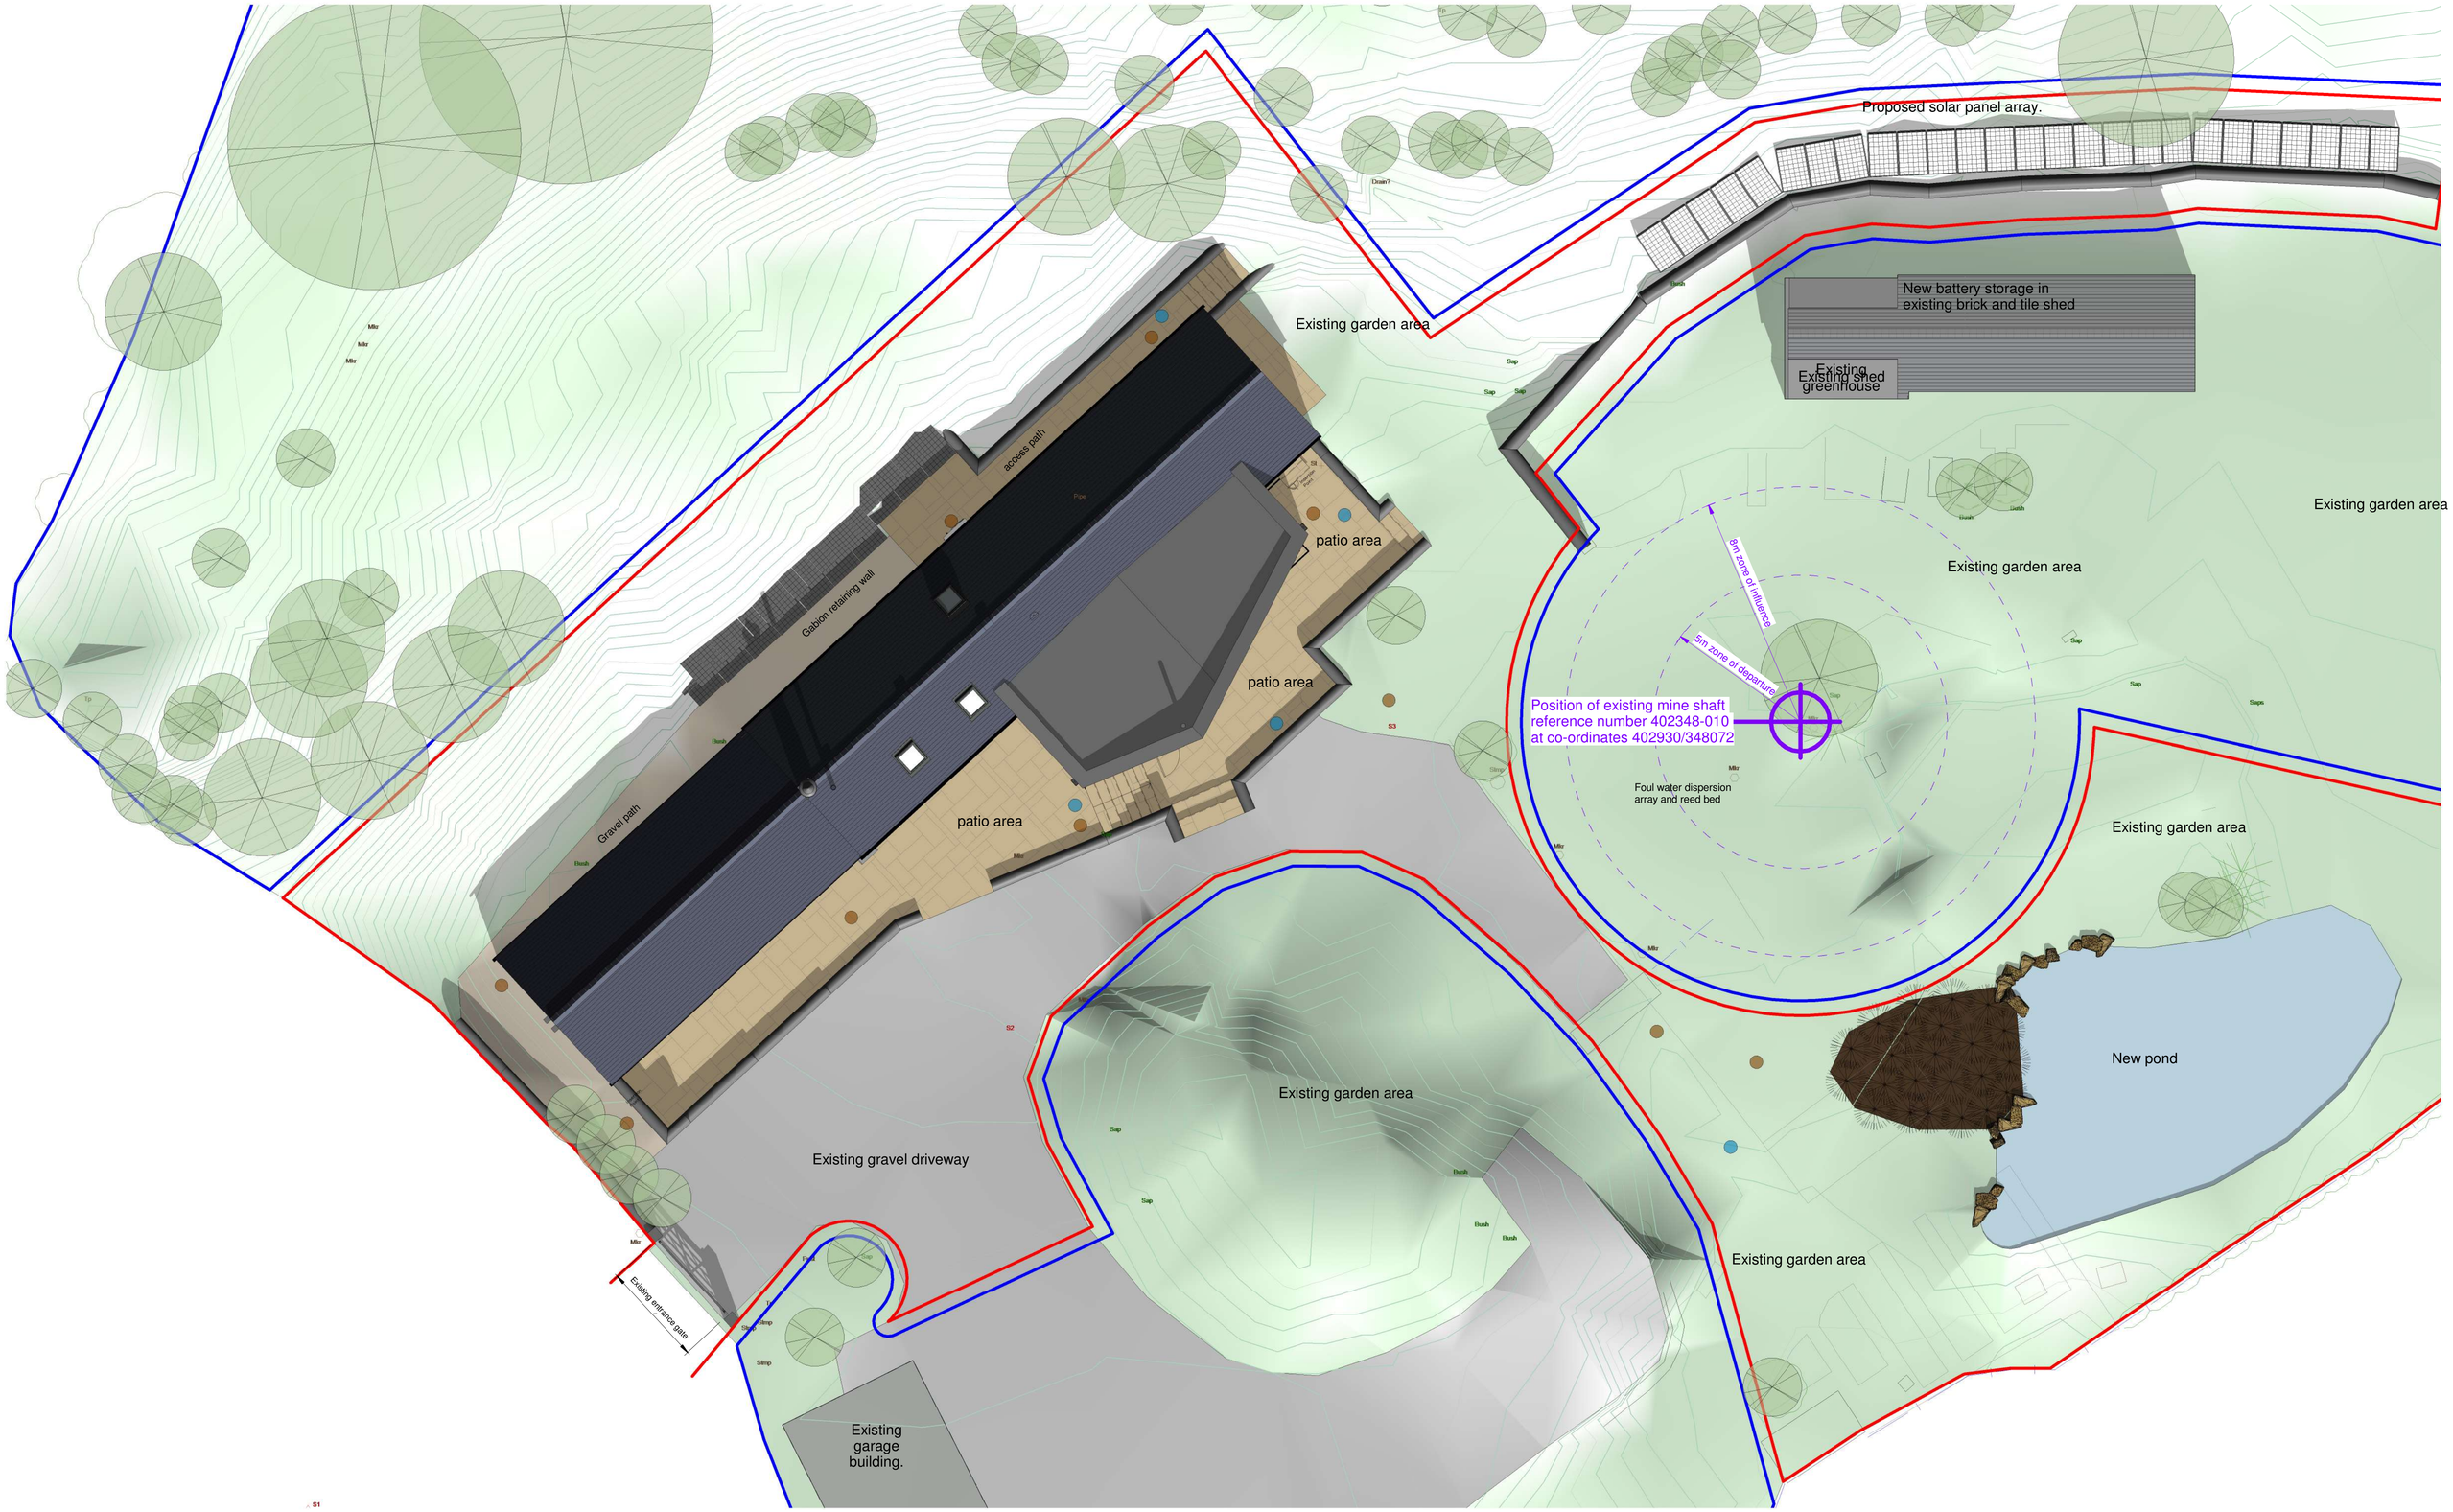

North

0m 5m 10m

Rev	Date	Drawn	Description
A	14/07/2023	SAT	Existing mine shaft shown. Red and Blue planning boundary lines added. Indicitive drainage scheme adjusted to take account of mine shaft.

ctd architects

Clerk Bank House
Clerk Bank
LEEK
Staffordshire
ST13 5HE

t : 01538 373477 e : info@ctdarchitects.co.uk
f : 01538 386503 w : www.ctdarchitects.co.uk

ctd architects © 2022
- This drawing is copyright.
- All dimensions to be checked on site before proceeding.
- Contractor must notify the architect of any discrepancies before proceeding.
- Contractor to check/adjust dimensions of new work to suit existing conditions. Do not assume existing structure or details are plumb, square or level.
- All drawings to be read in conjunction with all other consultants drawings and specs.

Client
Mr. M. Telford and Ms. A. Beetles.

Project
Alteration and Extensions
Fernylea Farm, Foxt Road, Foxt, Staffs, ST10 2HJ.

Title
Site plan as proposed

Scale	Size	Drawn	Chk'd	Date
1 : 100	A1	SAT	PR	16/06/22

Status: PLANNING.

Job No.	Drawing No	Rev.
2218	AL06	A

architects | historic building advisors | project managers | landscape & urban designers