
Ordnance Survey © Crown copyright 2023 All rights reserved. Licence number 100051789

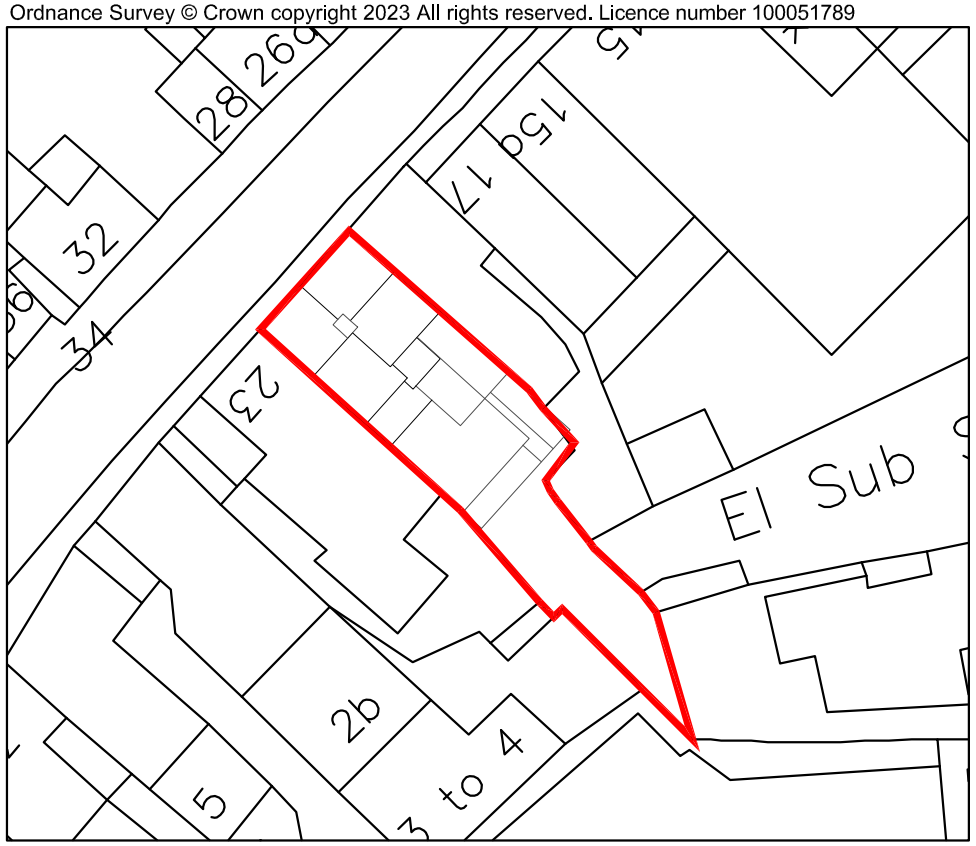


SITE BLOCK PLAN AS EXISTING 1:500

1:500

10m 0 10m 20m 30m 40m 50m

Ordnance Survey © Crown copyright 2023 All rights reserved. Licence number 100051789

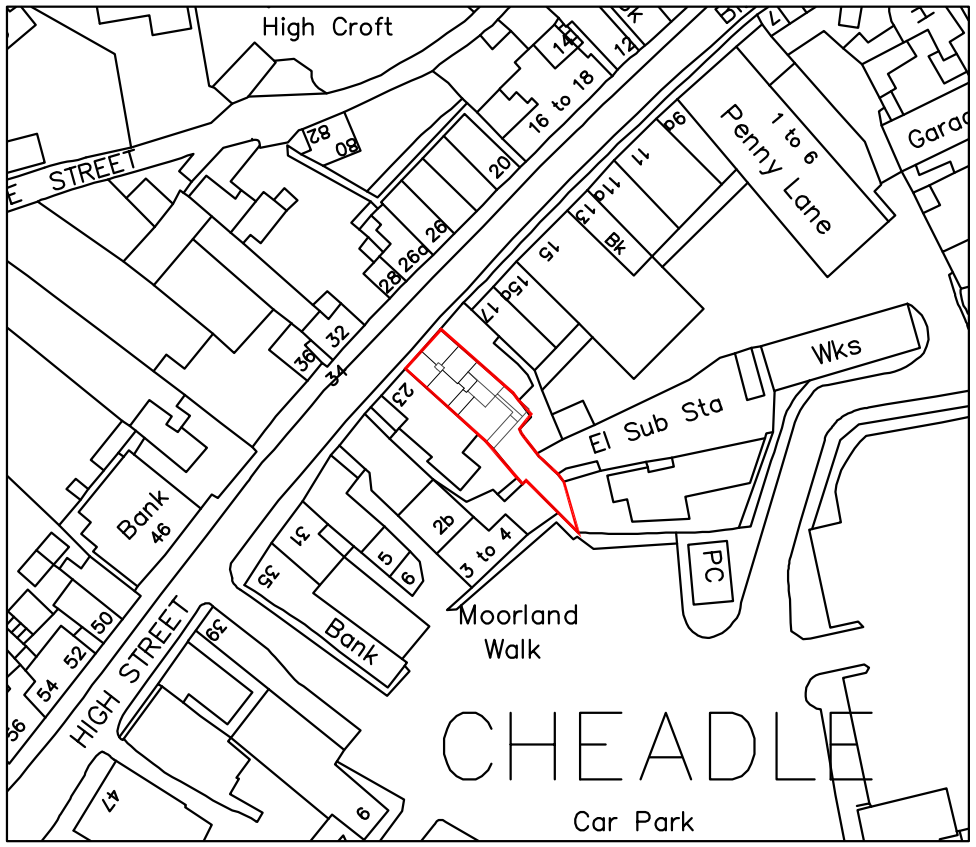


SITE LOCATION PLAN 1:1250

1:1250

25m 0 25m 50m 75m 100m 125m

Ordnance Survey © Crown copyright 2023 All rights reserved. Licence number 100051789

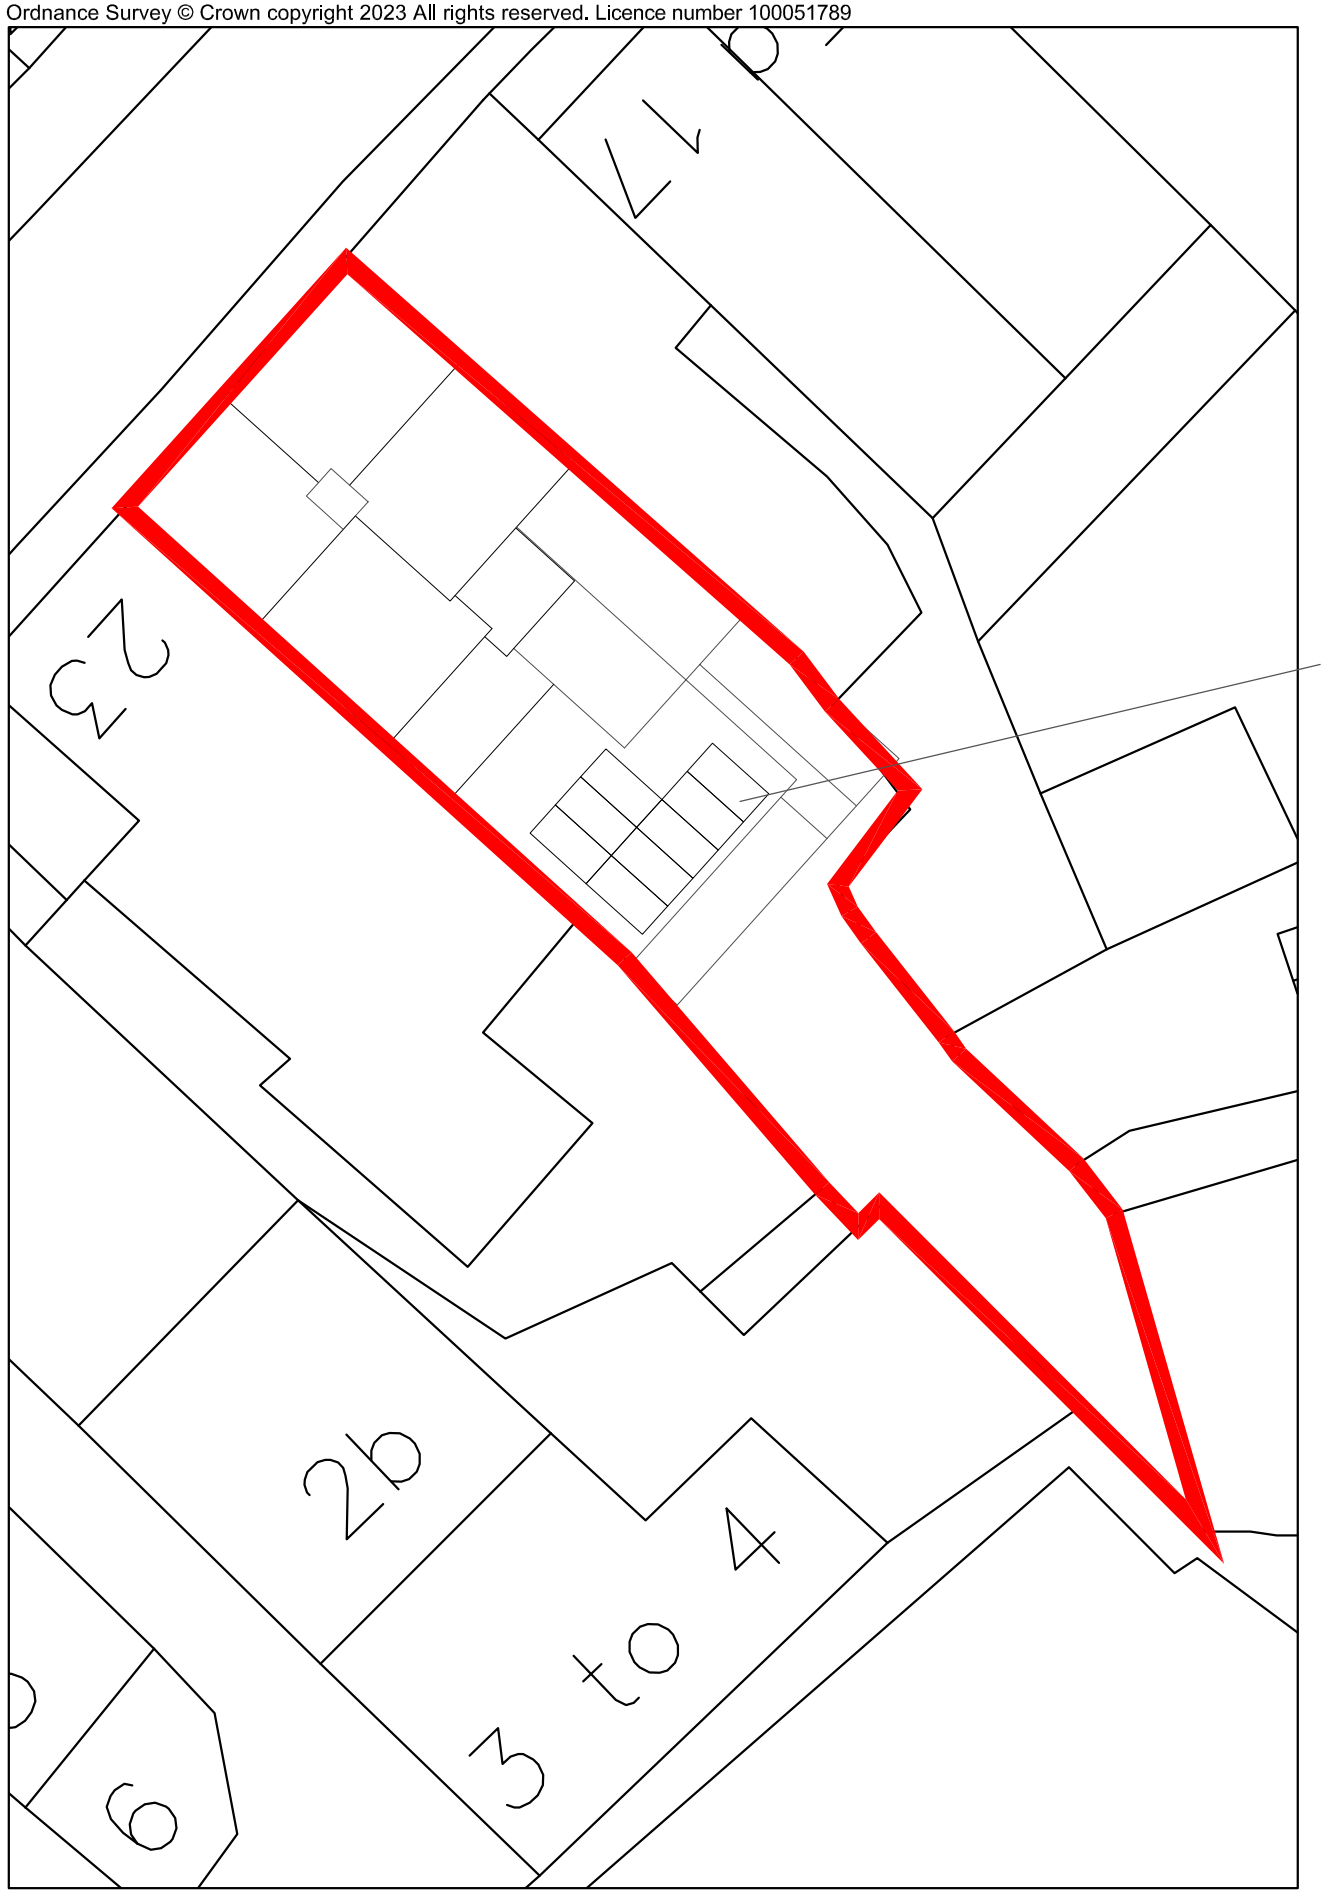

1.1m x 1.8m Solar panels laid flat on existing roof

SITE BLOCK PLAN AS PROPOSED 1:200

1:200

4m 0 4m 8m 12m 16m 20m

Copyright of this drawing is vested in the Architect and it must not be copied or reproduced without consent. Figured dimensions only are to be taken from this drawing. All contractors must visit the site and be responsible for taking and checking all dimensions relative to their work. Hewitt&Carr Architects Ltd are to be advised of any variation between drawings and site conditions.
THIS DRAWING IS FOR PLANNING PURPOSES ONLY AND CLIENTS/CONTRACTORS ARE ADVISED TO CLARIFY DIMENSIONS WITH THE ARCHITECT PRIOR TO SETTING OUT.

Rev.	Drawn	Comments	Date

Hewitt&Carr Architects
A: 2-4 Cross Street | Cheadle | Staffordshire | ST10 1NP
T: 01538 756888
E: enquiries@hcarchitects.co.uk
W: www.hcarchitects.co.uk

Client
Caldmore Taverns Ltd

Project
Proposed solar pannels at 21 High St, Cheadle, Staffs.

Title
Site and Location Plans

PLANNING

Status
Planning

Date July 2023 Drawn HMM

Scale @A3 As Stated Checked

Project No 00515 Drawing No. AL(0)12 Rev B

File Ref: C:\