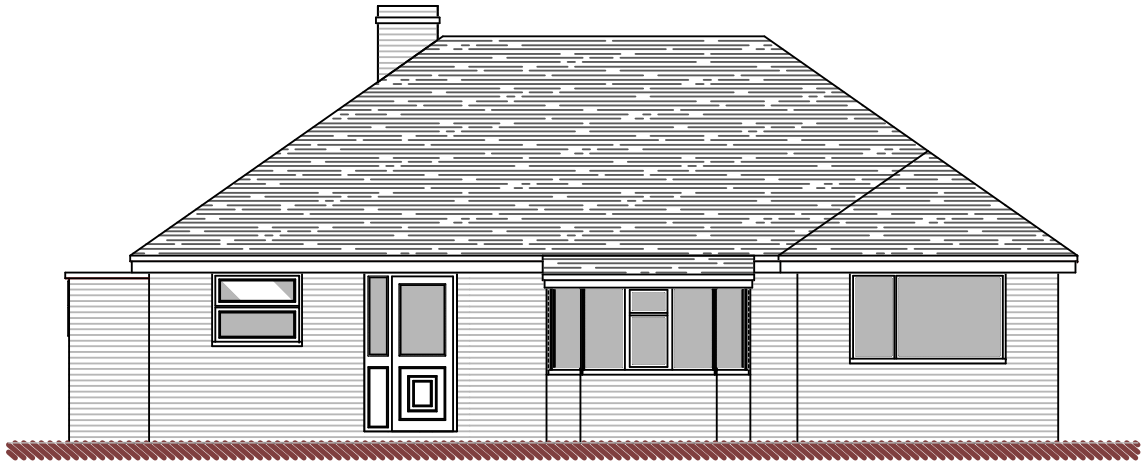

Front Elevation

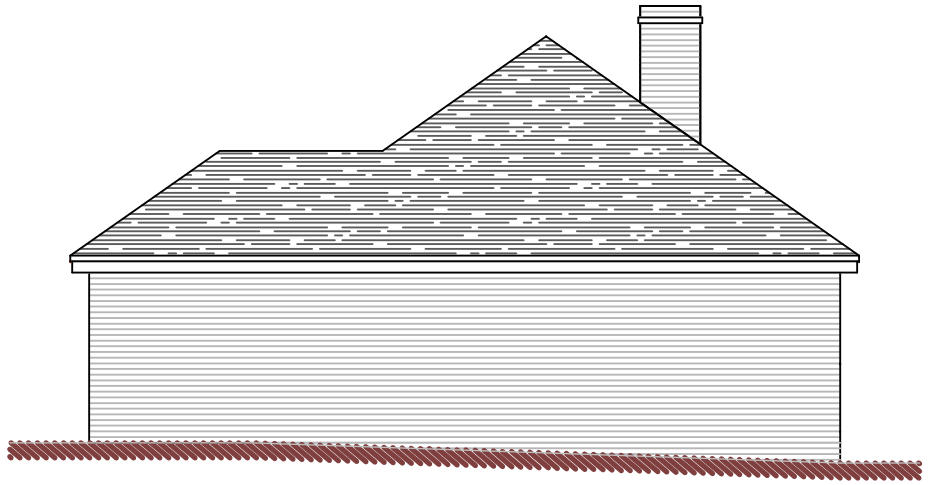

Side Elevation

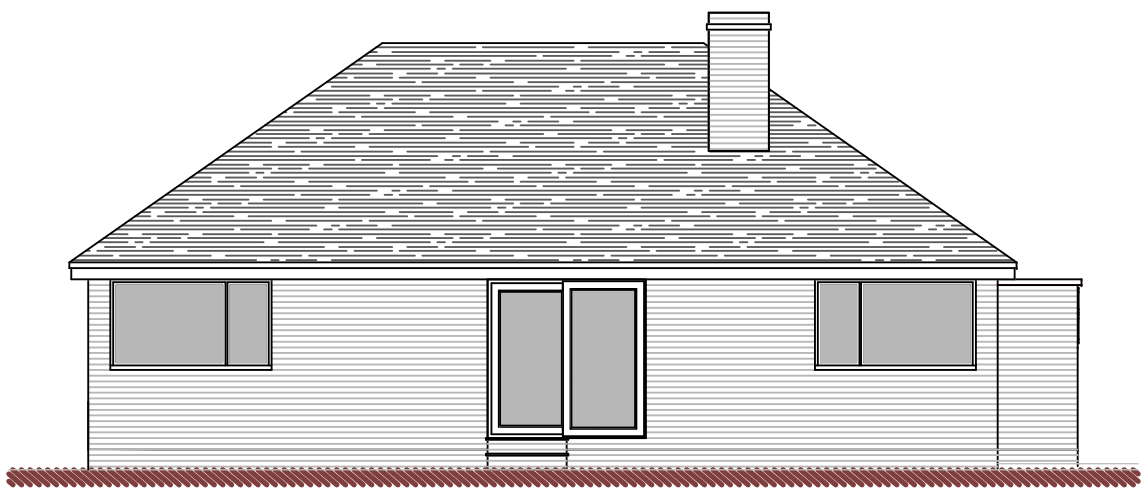

Rear Elevation

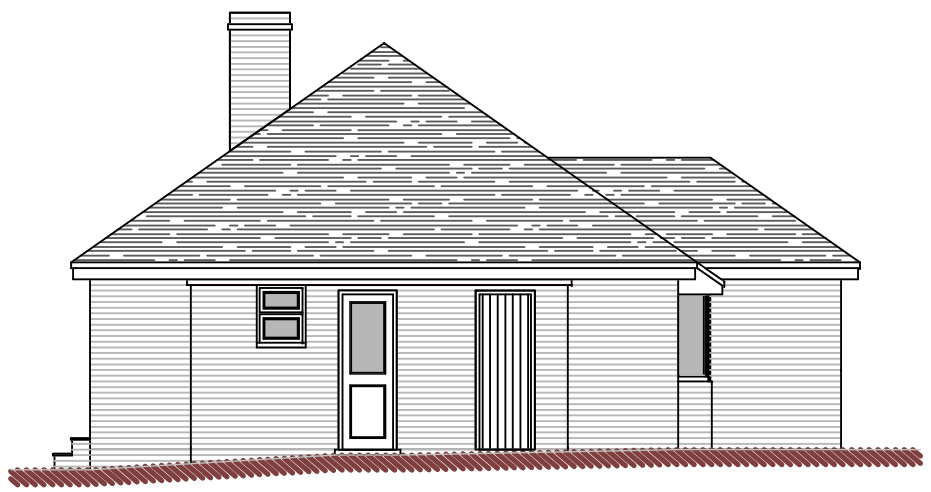

Side Elevation

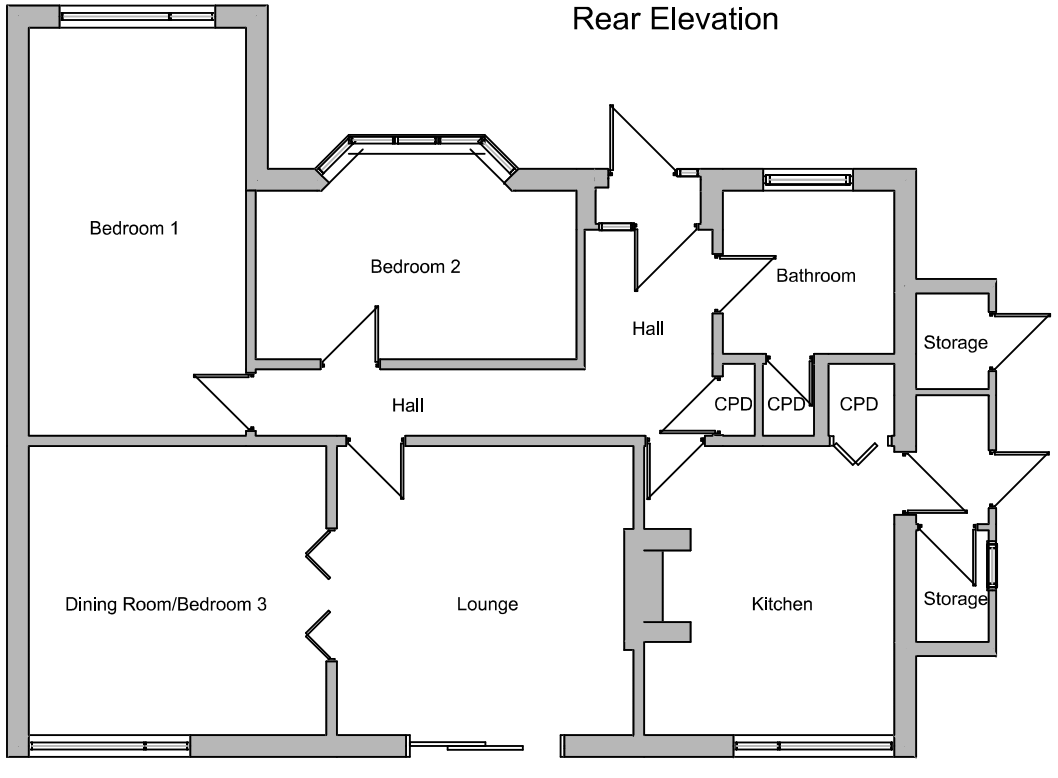

Ground Floor Plan

Metres

1 2 3 4 5 10

SCALE 1:100

DBD Architectural Consultancy Ltd ©2023

1. Copyright is vested with DBD Architectural Consultancy Ltd.

2. All dimensions to be checked on site before proceeding.

3. Contractor to check/adjust dimensions of new work to suit existing conditions.
Do not assume exlsting structure or detalls are plumb, square or level.

4. Contractor must notify the architect of any discrepancies before proceeding.

5. All drawings to be read In conjunction wlth all other consultants drawings and specs.

Rev	Date	Description
A	30.06.23	Chimney added to elevations

DBD Architectural Consultancy

DBD Architectural Consultancy Ltd
50 Broad Street, Leek,
Staffordshire, ST13 5NS
01538 383118
mail@dbdconsultants.co.uk
www.dbdconsultants.co.uk

Client
Mr and Mrs K Shaw
313 Cheadle Road
Cheddleton
ST13 BQ

Project
Single Storey Side Extension and Dormer Loft Conversion

Title
Plans as Existing

Stage: Planning

Size:	Date:	Job No:
A3	07.06.23	2328

Scale: 1:100

Drawing Number: PL 02A